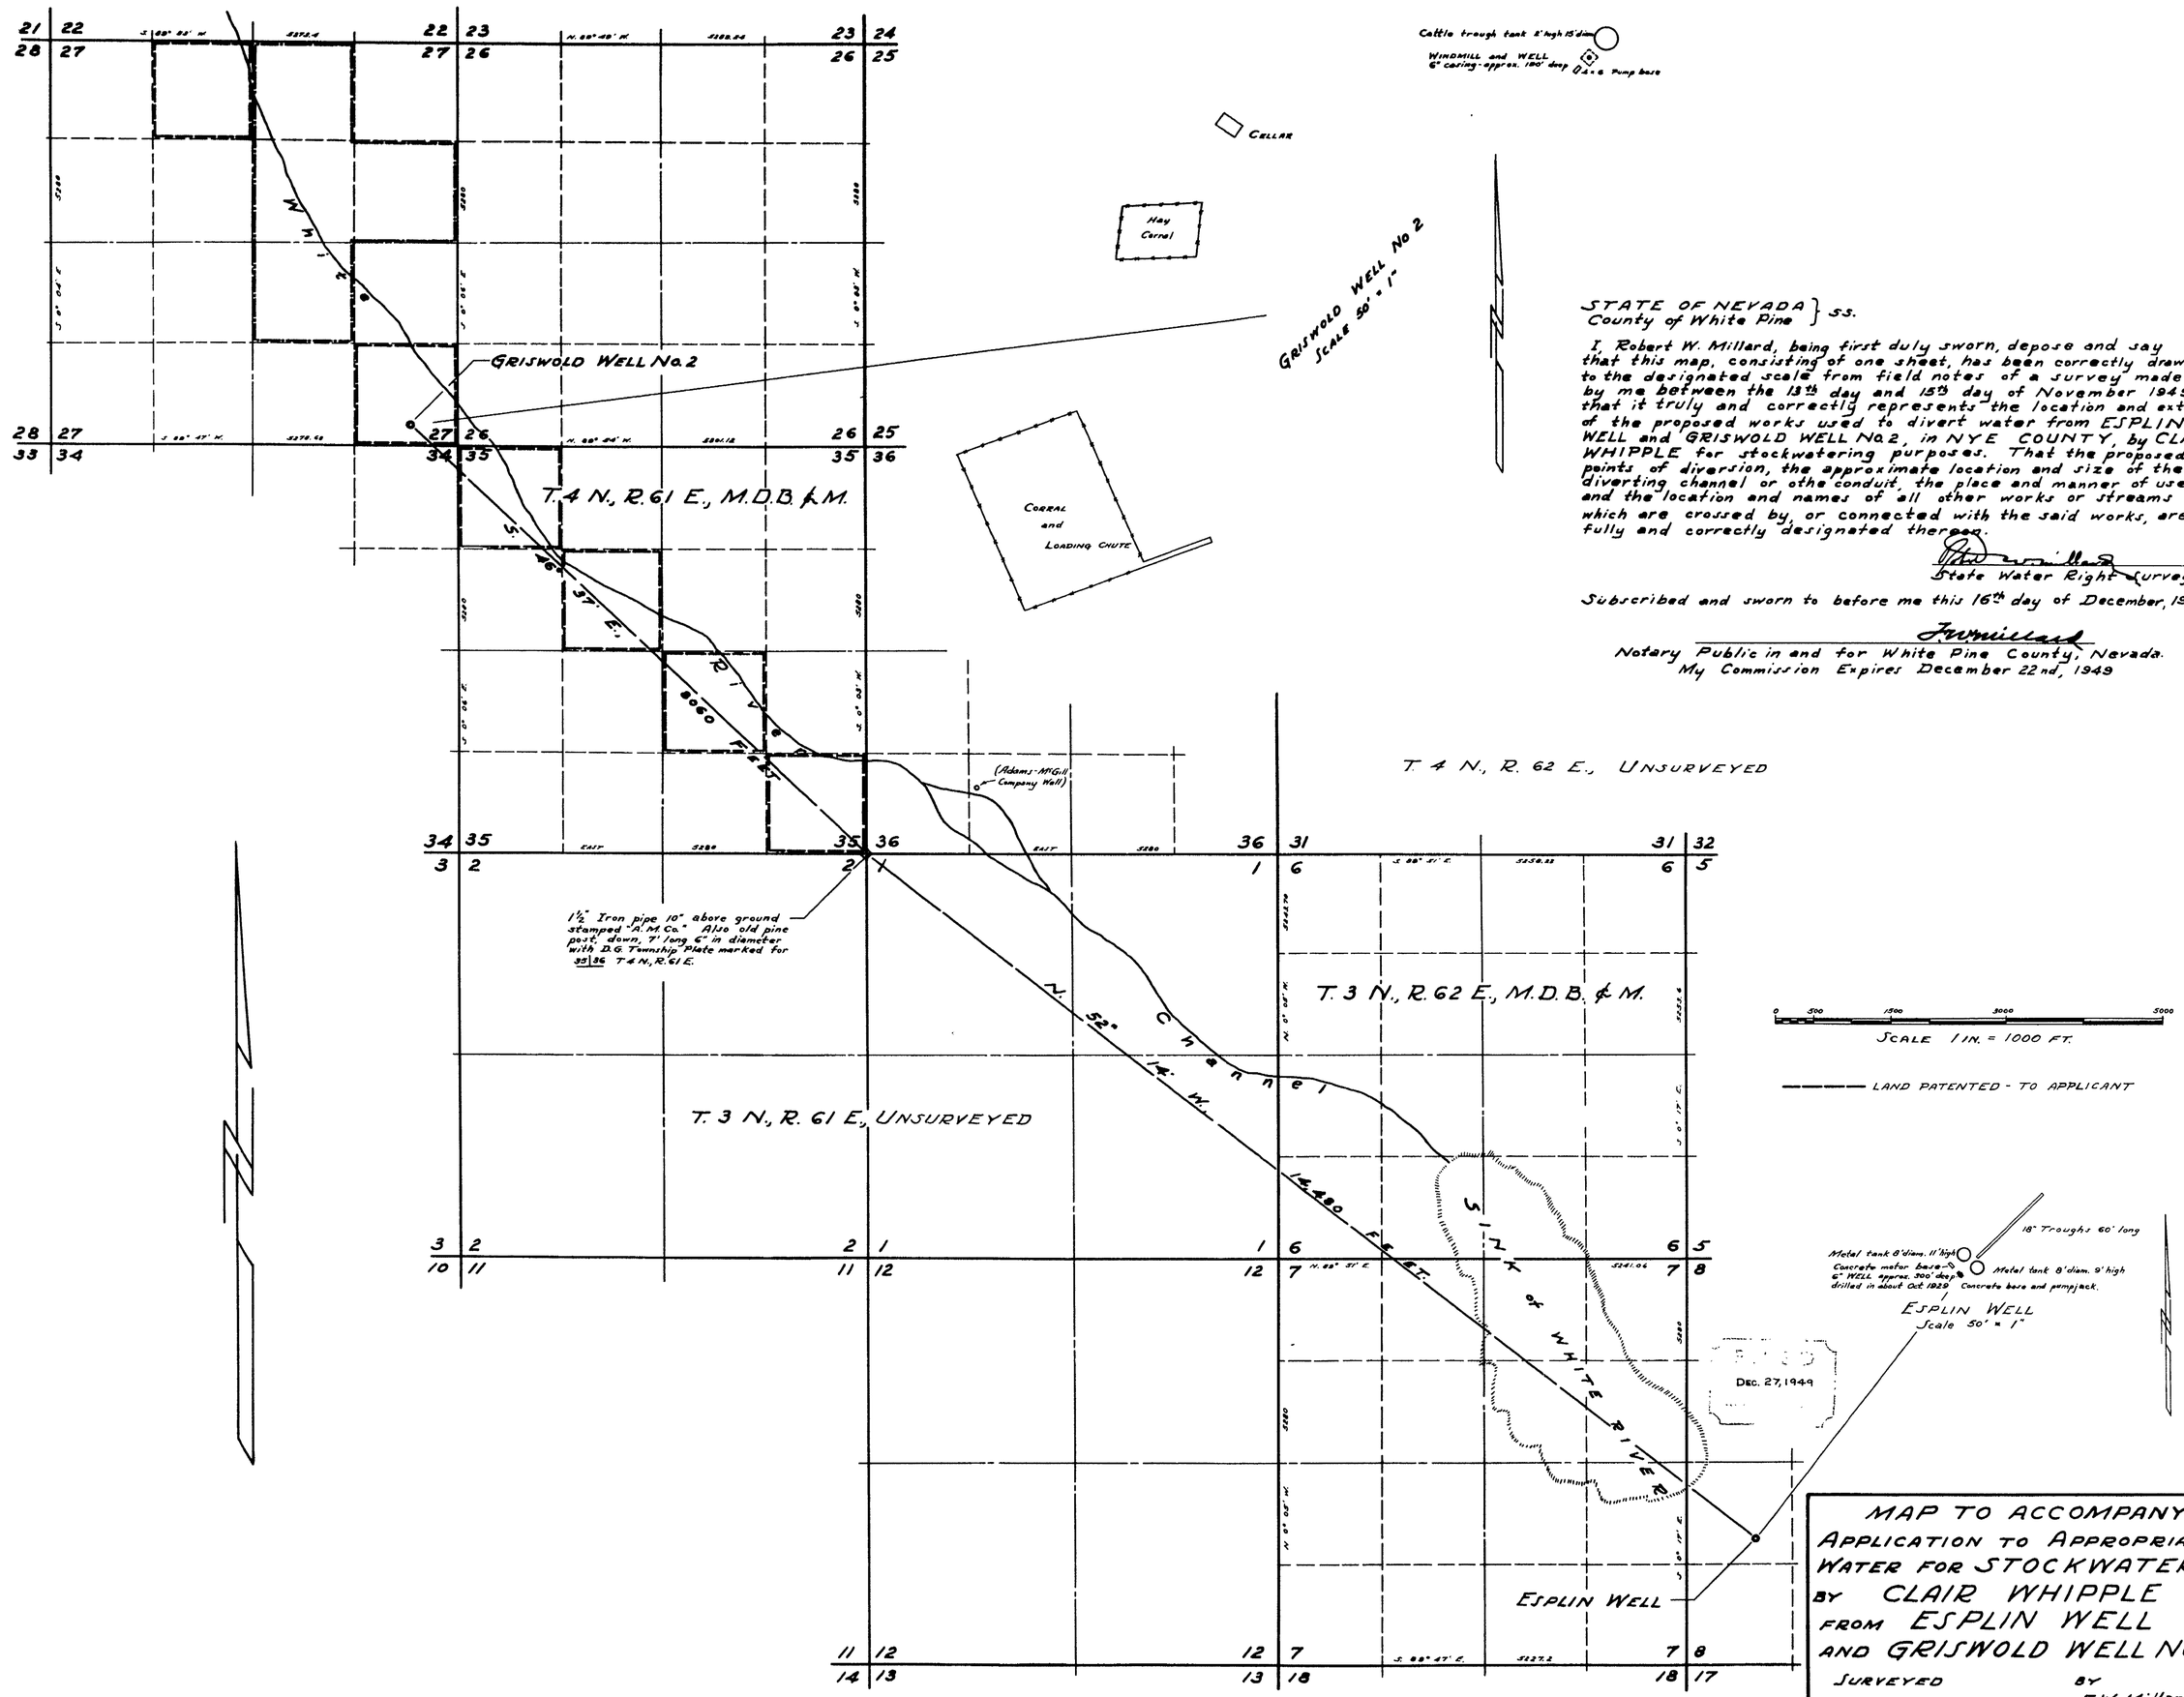

STATE OF NEVADA }
County of White Pine } ss.

I, Robert W. Millard, being first duly sworn, depose and say that this map, consisting of one sheet, has been correctly drawn to the designated scale from field notes of a survey made by me between the 13th day and 15th day of November 1949; that it truly and correctly represents the location and extent of the proposed works used to divert water from ESPLIN WELL and GRISWOLD WELL No 2, in NYE COUNTY, by CLAIR WHIPPLE for stockwatering purposes. That the proposed points of diversion, the approximate location and size of the diverting channel or othe conduit, the place and manner of use, and the location and names of all other works or streams which are crossed by, or connected with the said works, are fully and correctly designated thereon.

R. W. Millard
State Water Right Surveyor

Subscribed and sworn to before me this 16th day of December, 1949

F. W. Millard
Notary Public in and for White Pine County, Nevada.
My Commission Expires December 22nd, 1949

MAP TO ACCOMPANY
APPLICATION TO APPROPRIATE
WATER FOR STOCKWATERING
BY CLAIR WHIPPLE
FROM ESPLIN WELL
AND GRISWOLD WELL NO. 2

SURVEYED NOVEMBER 14, 1949

BY F. W. Millard & Son
Ely, Nevada.

13173—13174