NOTE – Bearings shown are related to a series of observations upon Polaris at the meander corner of sections 22 and 27.

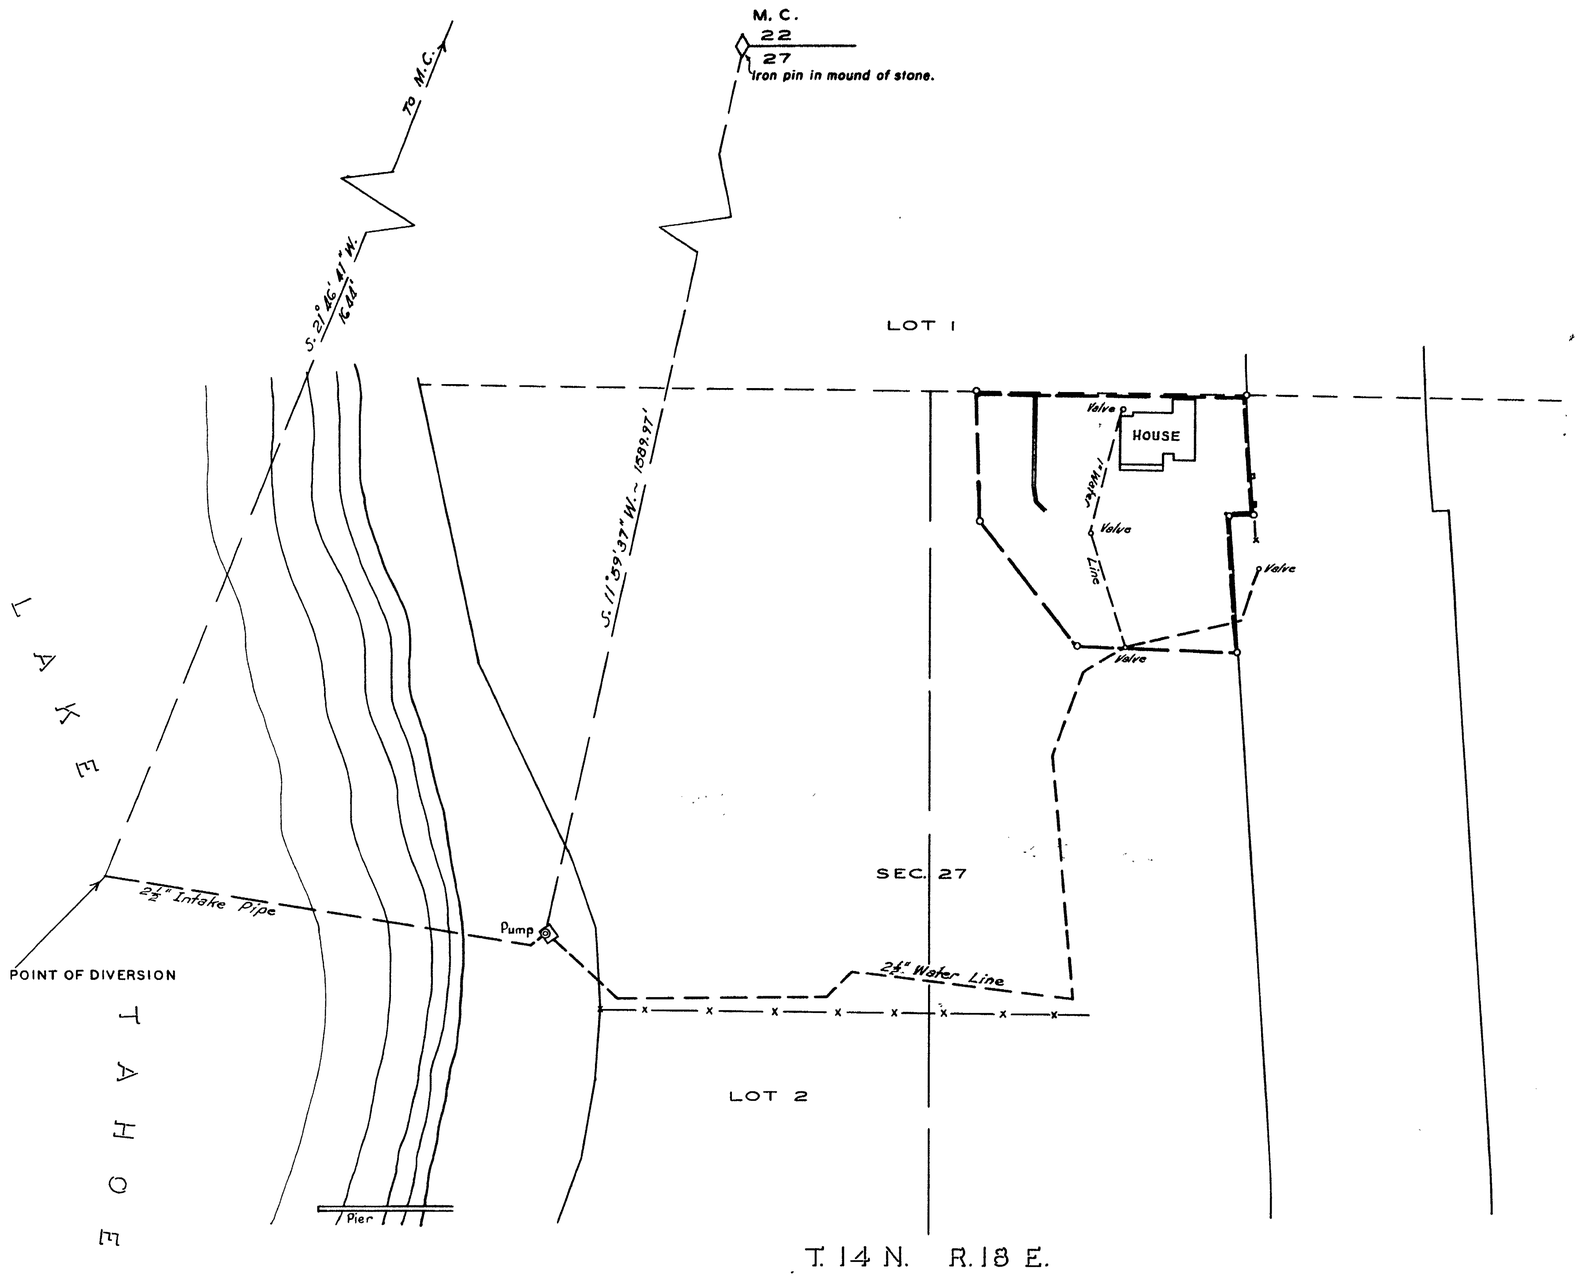

State of Nevada
County of Ormsby _____ ss.

I, Robert F. Guinn, being first duly sworn, depose and say that this map, consisting of 1 sheet, has been correctly drawn to the designated scale from field notes of a survey made under my supervision and direction between the 11th. day of Oct. and the 18th. day of Oct. ,1949 ; that it truly and correctly represents the location and extent of the works used to divert water from Lake Tahoe, in Douglas County by Joseph C. Flowers for domestic purposes under application No.13176. That the point of diversion, the location, size and grades of the diverting device, the location and description of all measuring devices, the location and extent of lands owned or controlled by the applicant upon which water applied for under application No.13176 is used ; together with the area and kind of culture in each 40-acre subdivision, and the location and names of all other works or streams which are crossed by or connected with said works are fully and correctly designated thereon.

Robert F. Guinn
State Water Right Surveyor

Subscribed and sworn to before me this 1st day of December, 1949.

C. E. Shiel
Notary Public in and for Ormsby County, Nevada.
My Commission Expires July 6, 1953

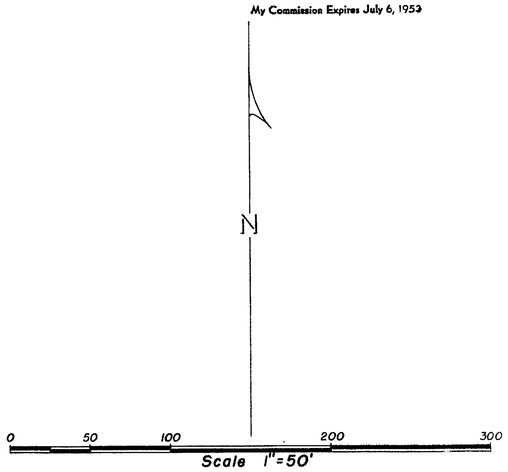

3498 Issued Sept. 1, 1950 for 0.000 c.f.s.

FILED
DEC. 1, 1949
STATE ENGINEER'S OFFICE

MAP
TO ACCOMPANY APPLICATION NO.
13176
TO APPROPRIATE WATER FROM
LAKE TAHOE
FOR DOMESTIC PURPOSES BY
JOSEPH C. FLOWERS
AND PROOF OF BENEFICIAL USE

13176