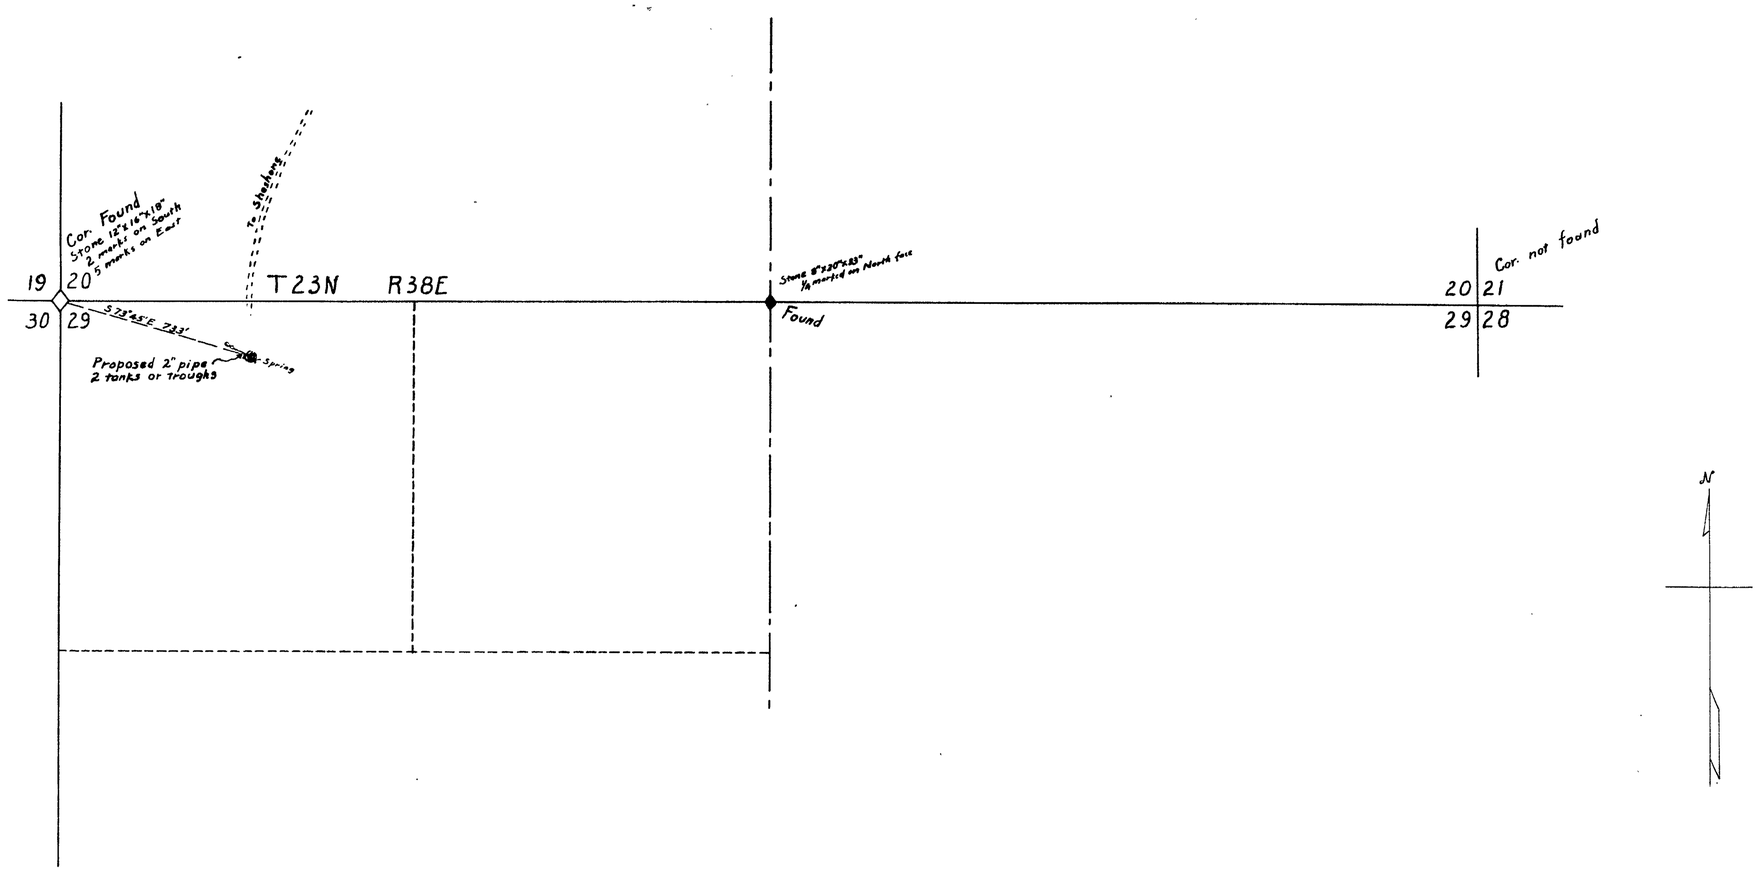

STATE of NEVADA
County of Churchill } ss.

I, Hugh Wilson, being first duly sworn, depose and say that this map has been correctly drawn to the designated scale from field notes of a survey made under my supervision and direction between the 15th day of April and the 17th day of April, 1950; that it truly and correctly represents the location and extent of the proposed works used to divert water from Hillside Spring in Churchill County, by Thomas Ormanchea for Stockwatering purposes; that the point of diversion, the location and size of the diverting channel or other conduit, the place and manner of use, and the location and names of all other works or streams which are crossed by or connected with saide works, are fully and correctly designated thereon.

Hugh M. Wilson
State Water Right Surveyor

Scale: 1" = 300'

Subscibed and sworn to before me this 19th day of April 1950.

Eli Cann
Notary Public in and for Churchill County, Nevada.
My Commission expires

FILED
APRIL 24, 1950
STATE ENGINEER'S OFFICE

OFFICE
STATE ENGINEER

MAP

TO ACCOMANY APP'L. FOR APPROPRIATION FOR HILLSIDE SPRING FOR STOCKWATERING BY THOMAS ORMANCHEA

NEAR ALPINE-SHOSHONE

No. 13182

13182