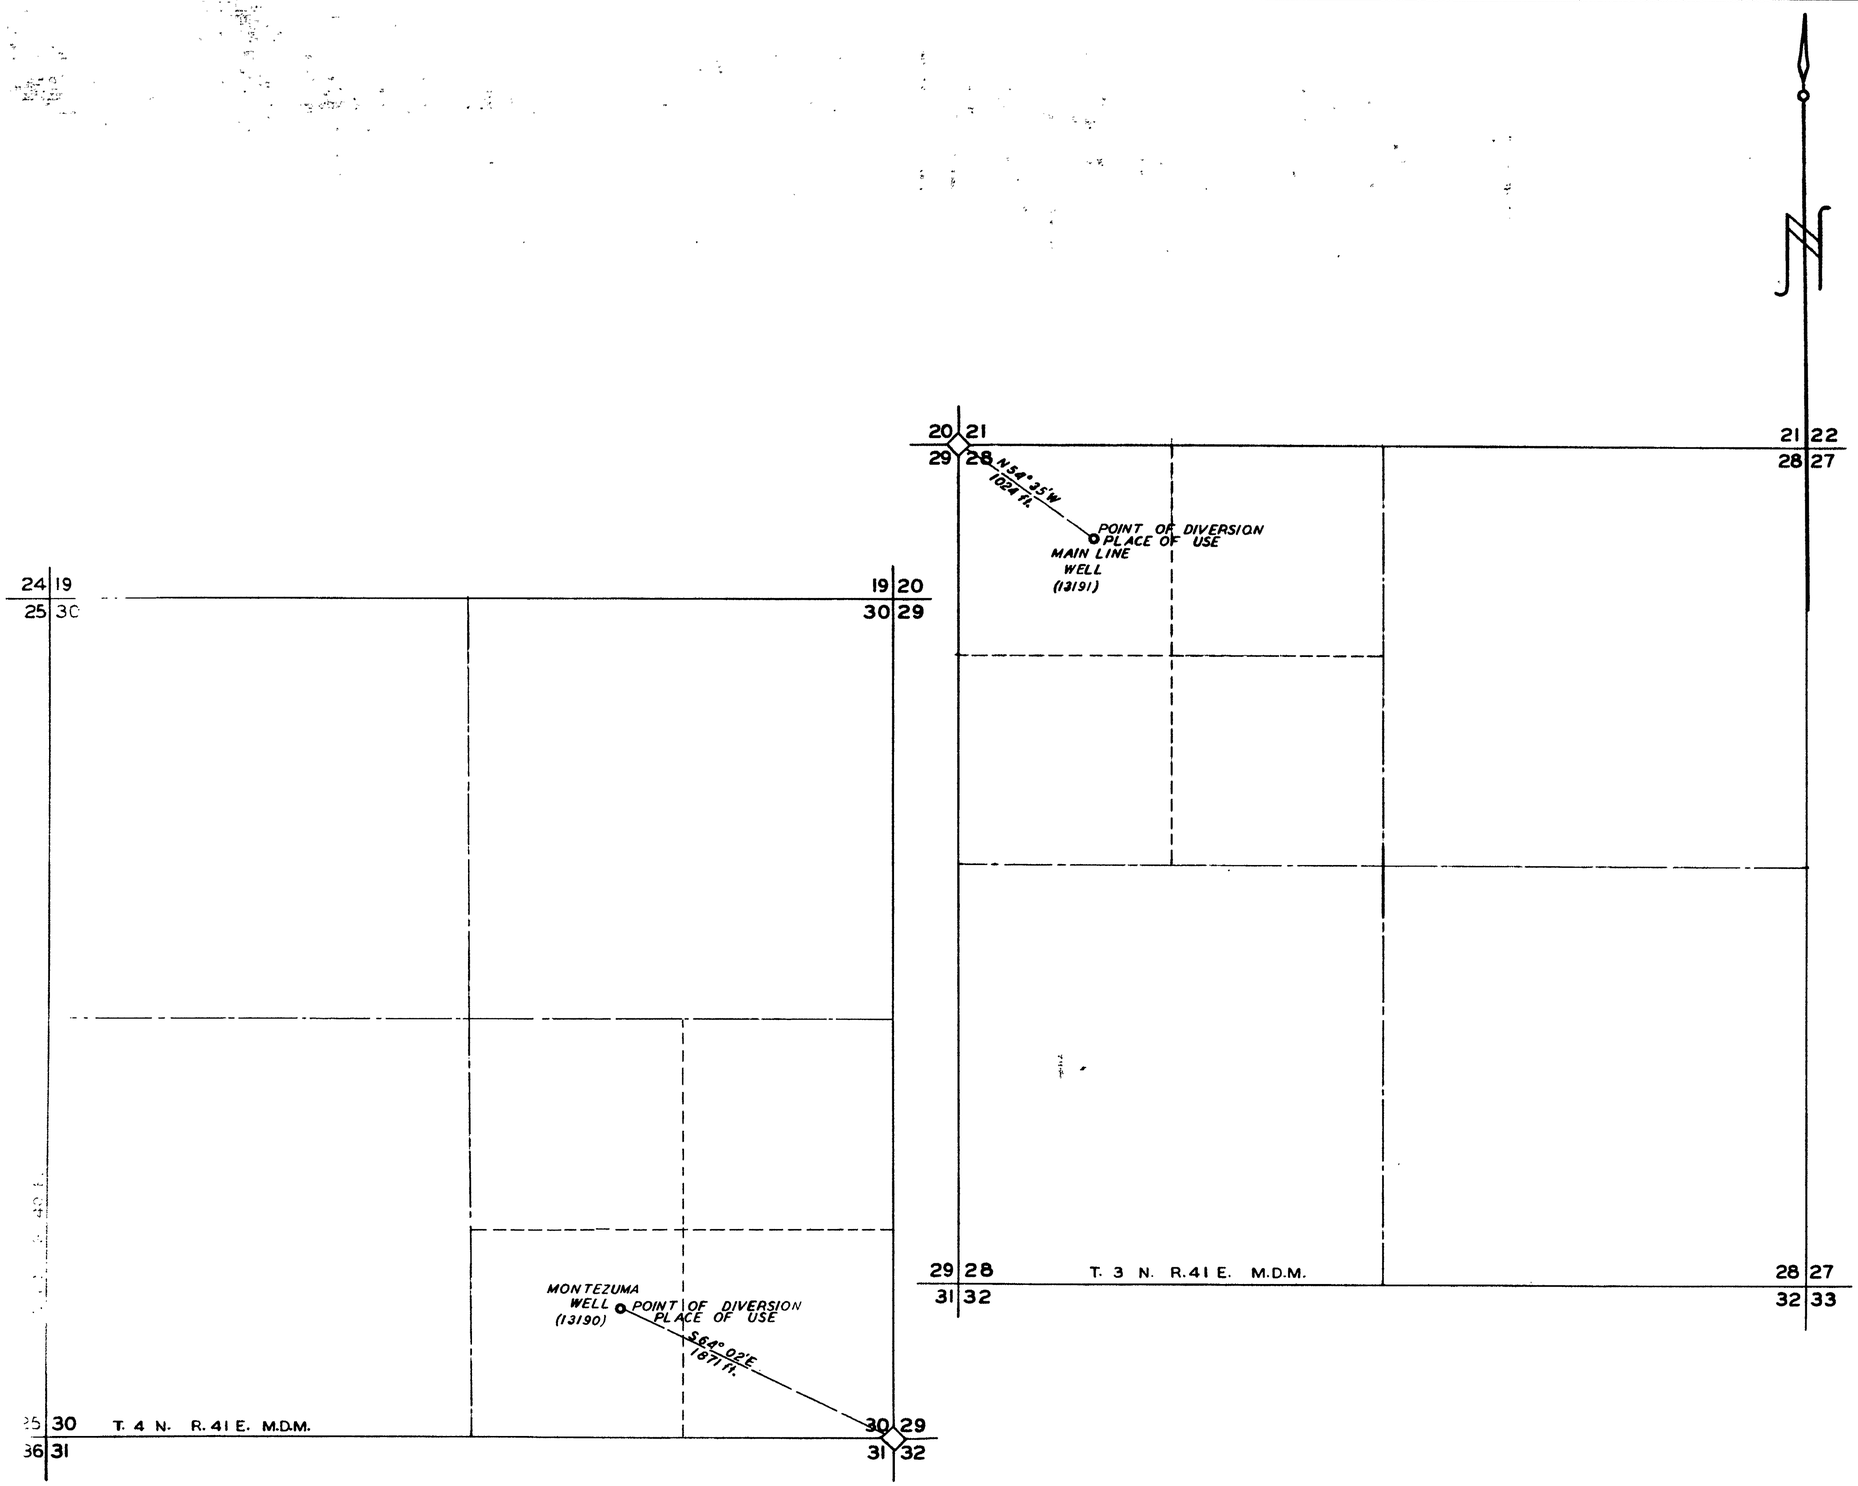

STATE OF NEVADA
COUNTY OF ESMERALDA } S.S.

I, Harry H. Hughes, being first duly sworn, depose and say that this map, consisting of one sheet, has been correctly drawn to the designated scalefrom field notes of a survey made by me between the 28th day of Aug. and the 10th day of Sept., 1950; that it truly and correctly represents the location and extent of the proposed works used to divert water from underground source, in Esmeralda County, by S. H. Manor for stockwatering purposes. That the proposed point of diversion, the approximate location and size of the diverting channel or other conduit, the place and manner of use, and the location and names of all other works which are crossed by, or connected with the said works, are fully and correctly designated thereon.

Harry H. Hughes
STATE WATER RIGHT SURVEYOR.

SUBSCRIBED AND SWORN TO BEFORE ME THIS 18 DAY OF SEPT., 1950.

Ruby Shirley
POSTMASTER, SILVER PEAK, NEVADA.

SCALE 1 in. = 500 ft.

0 500 1000 1500 2000

13191 Certificate No. [redacted] Issued Dec. 21, 1955

FILED
SEP. 20, 1950
STATE ENGINEER'S OFFICE

OFFICE STATE ENGINEER
SEP 20 50
RECEIVED
ANS.

MAP TO ACCOMPANY
APPLICATION TO APPROPRIATE WATER
FOR
STOCKWATERING
BY
S. H. MANOR
FROM
UNDERGROUND SOURCE

13190 – 13191