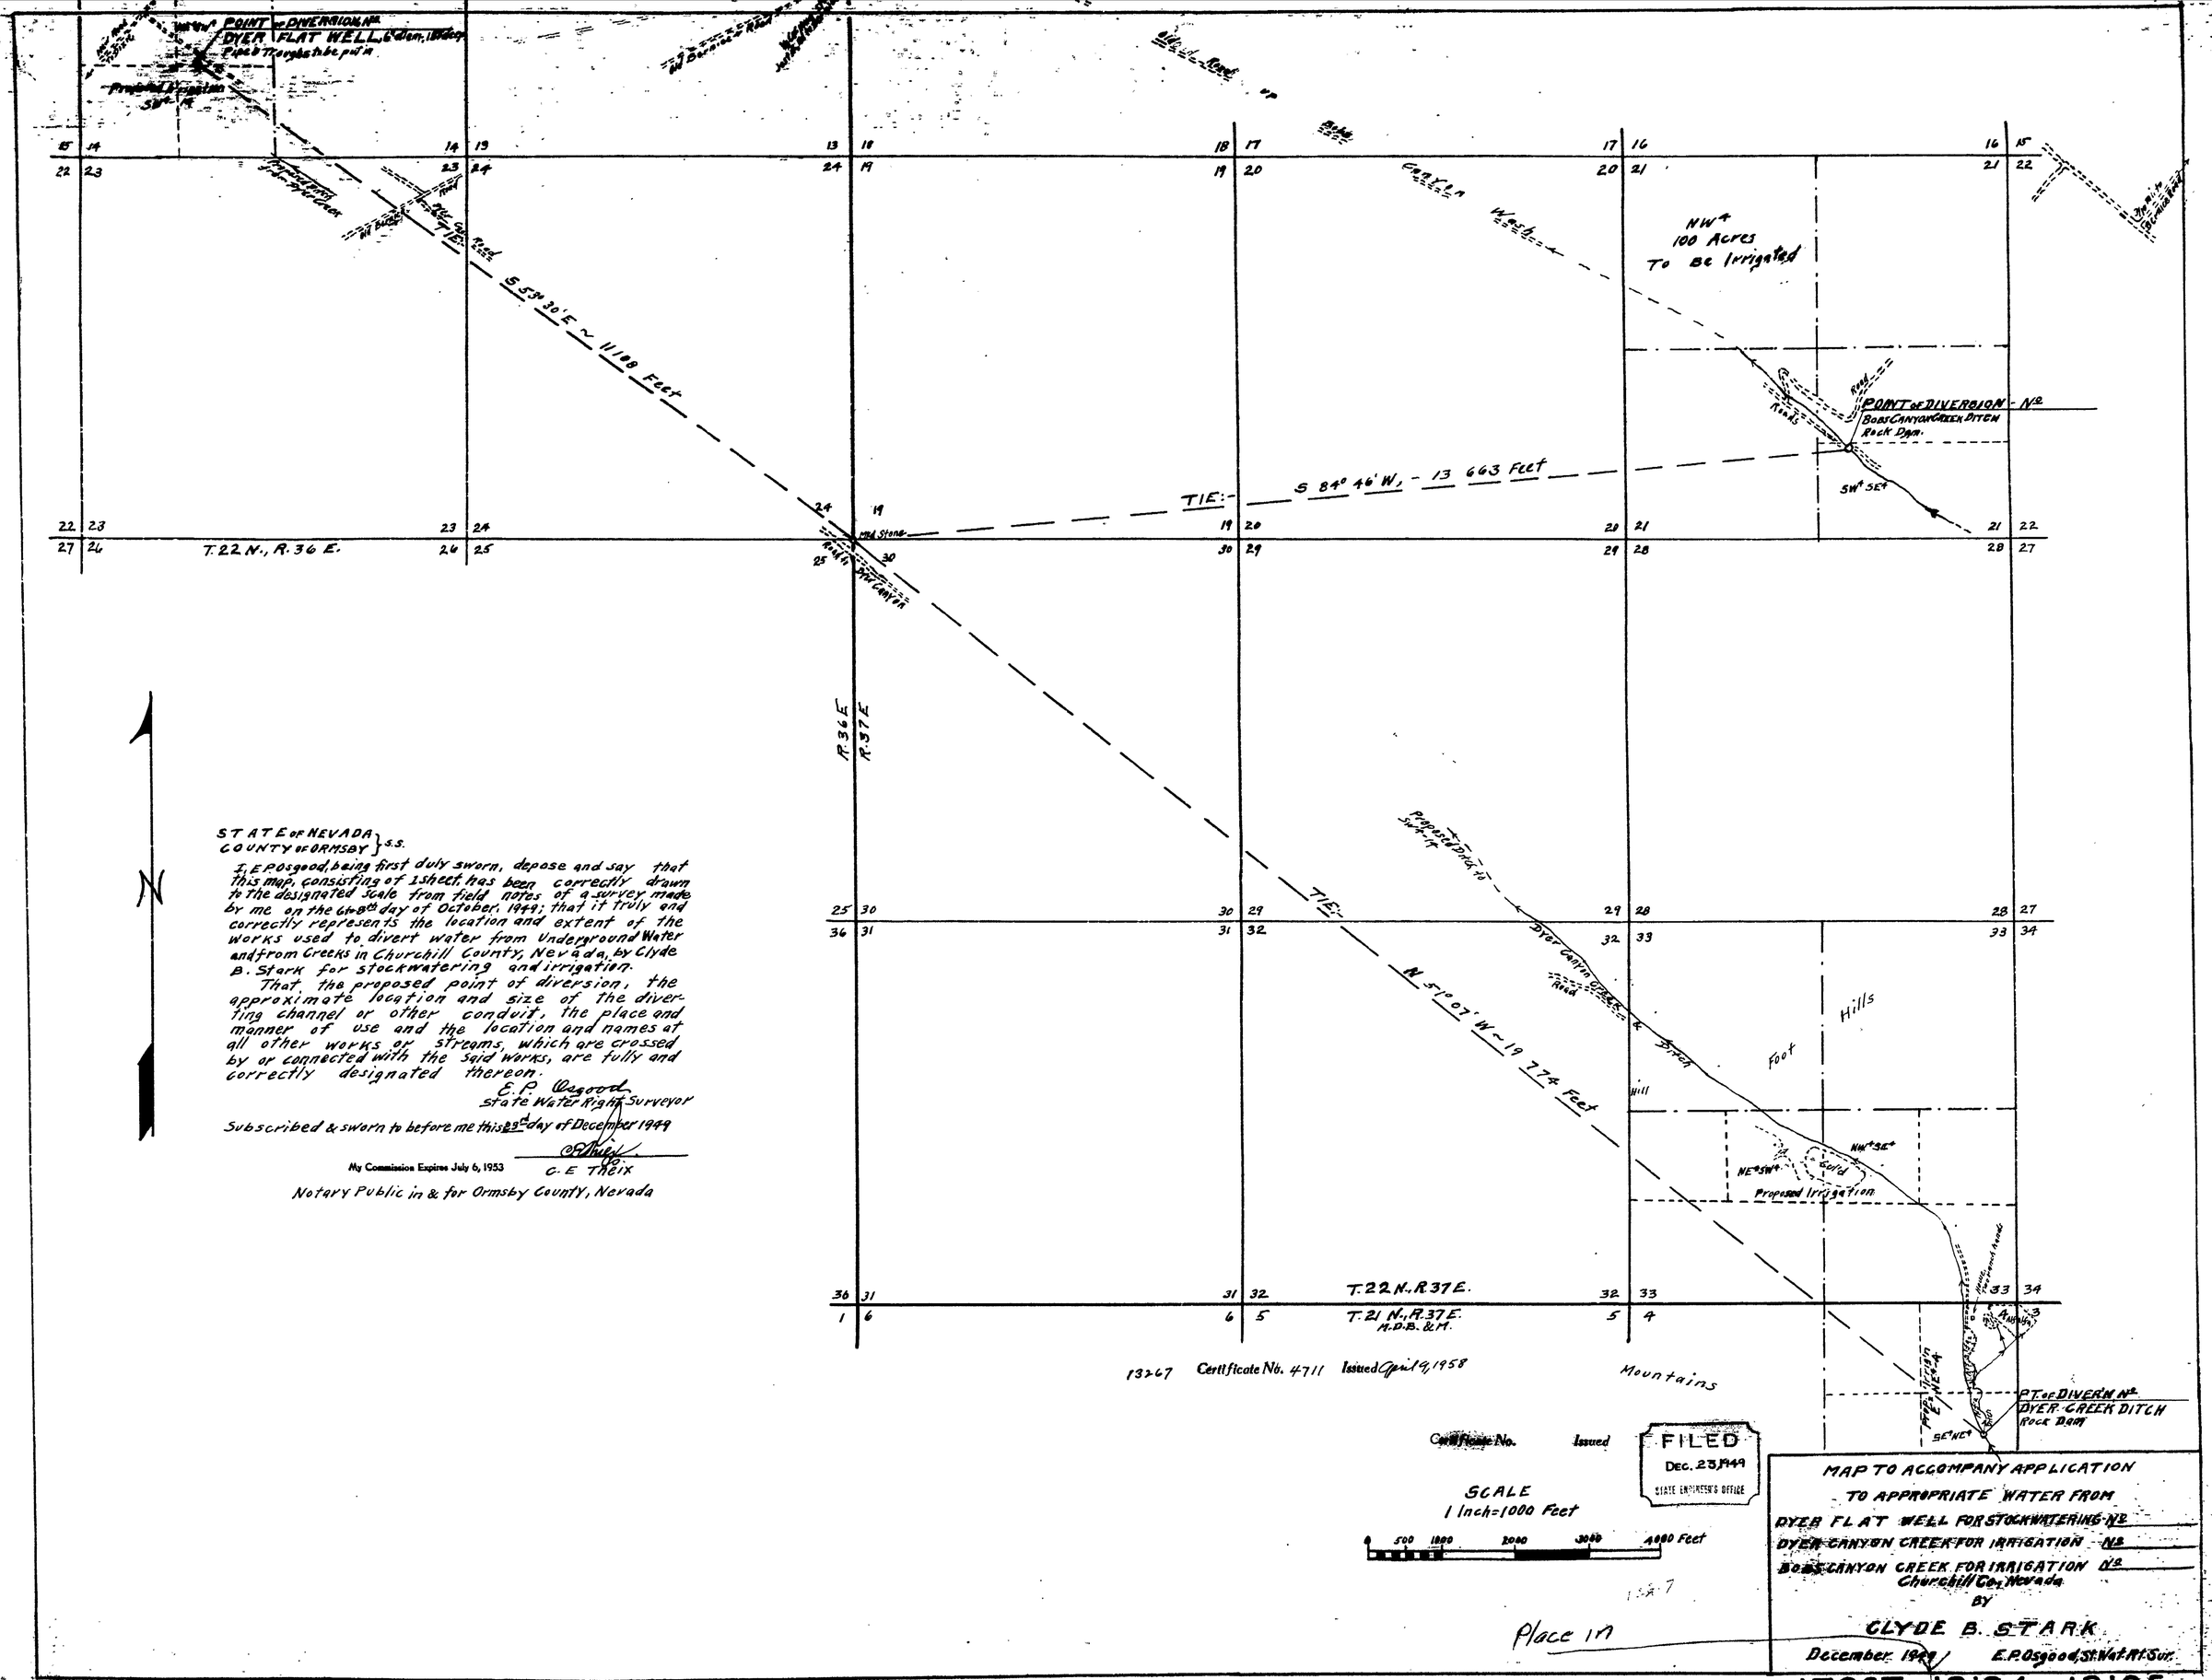

STATE of NEVADA }
COUNTY of ORMSBY } s.s.

I, E P Osgood, being first duly sworn, depose and say that this map, consisting of 1 sheet, has been correctly drawn to the designated scale from field notes of a survey made by me on the 6th & 8th day of October, 1949; that it truly and correctly represents the location and extent of the works used to divert water from Underground Water and from Creeks in Churchill County, Nevada, by Clyde B. Stark for stockwatering and irrigation.

That the proposed point of diversion, the approximate location and size of the diverting channel or other conduit, the place and manner of use and the location and names at all other works or streams, which are crossed by or connected with the said works, are fully and correctly designated thereon.

E. P. Osgood
State Water Right Surveyor

Subscribed & sworn to before me this 23rd day of December 1949

C. E. Theix

My Commission Expires July 6, 1953

Notary Public in & for Ormsby County, Nevada

13267-13194-13195