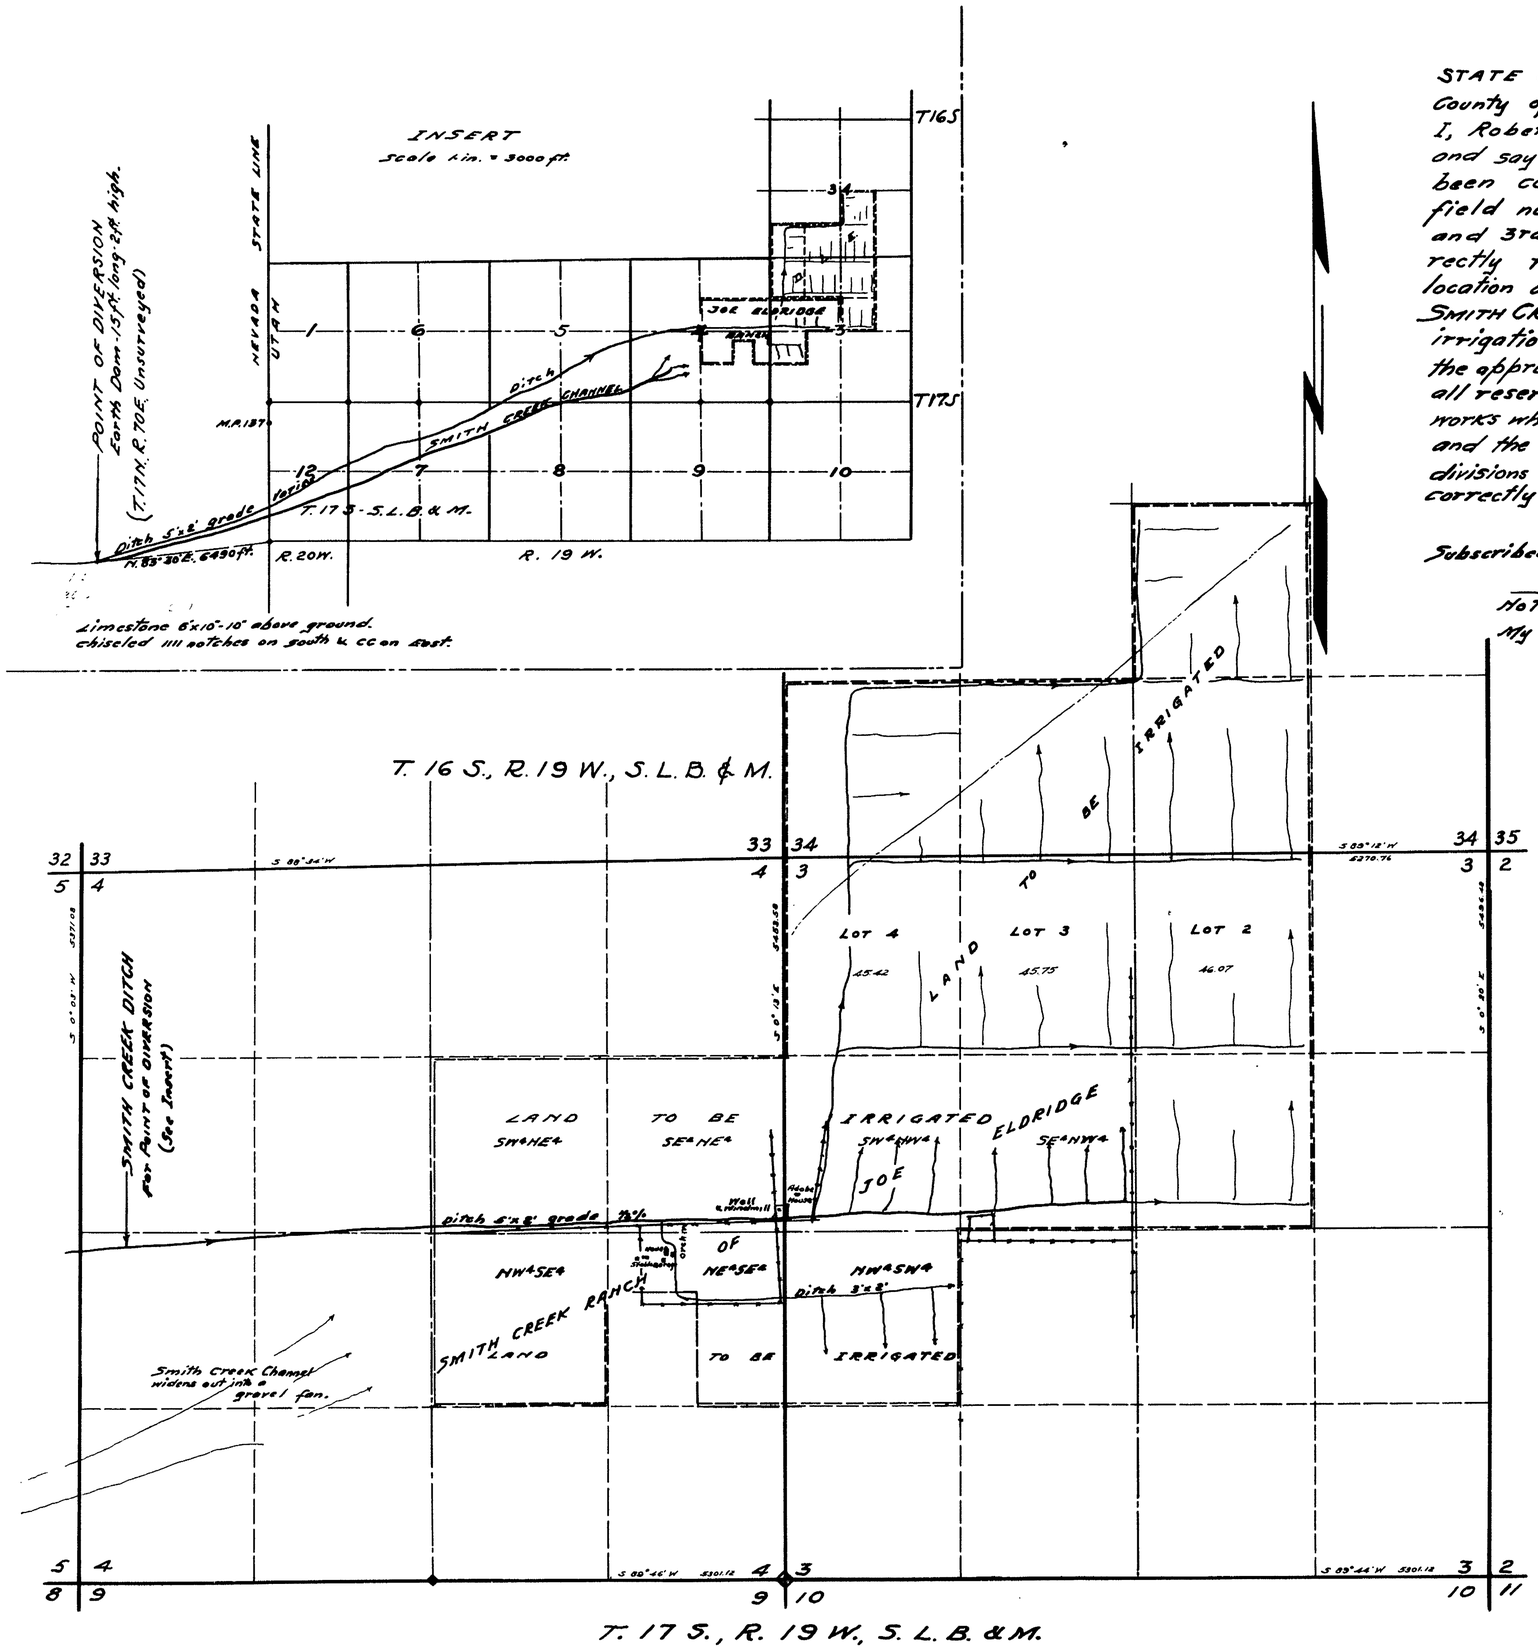


STATE OF NEVADA }
County of White Pine } ss.

I, Robert W. Millard, being first duly sworn, depose and say that this map, consisting of one sheet, has been correctly drawn to the designated scale from the field notes of a survey made by me between the 1st. and 3rd. days of November, 1949; that it truly and correctly represents the location and extent of the proposed location and extent of the works used to divert water from SMITH CREEK in White Pine County by JOE ELDRIDGE for irrigation purposes. That the proposed point of diversion, the approximate location and size of the diverting channel, all reservoirs or basins, the location and names of all other works which will cross or connect with the proposed works, and the boundary of all lands, showing by 40-acre subdivisions the areas proposed to be irrigated, are fully and correctly designated thereon.

Robert W. Millard
State Water Right Surveyor.

Subscribed and sworn to before me this 8th. day of November, 1949.

J. W. Millard
Notary Public in and for White Pine County, Nevada-
My commission expires Dec. 22, 1949.

DESCRIPTION OF DESERT LAND ENTRY
T 16 S., R. 19 W., S.L.B. & M.
SECTION 34
S½ SW¼
W½ SE¼
T 17 S., R. 19 W., S.L.B. & M.
SECTION 3
LOTS 2, 3 and 4
SW¼ NE¼

0' 500' 1000' 2000'
SCALE 1-IN.= 600 FT.

FILED
DEC. 27, 1949

MAP TO ACCOMPANY APPLICATION
TO APPROPRIATE WATER
FOR IRRIGATION
BY JOE ELDRIDGE
FROM SMITH CREEK
SURVEYED Nov. 2, 1949
BY - F. W. MILLARD & SON,
ELY, NEVADA.

13206