T. 21 S., R. 61 E., M.D.B.&M.

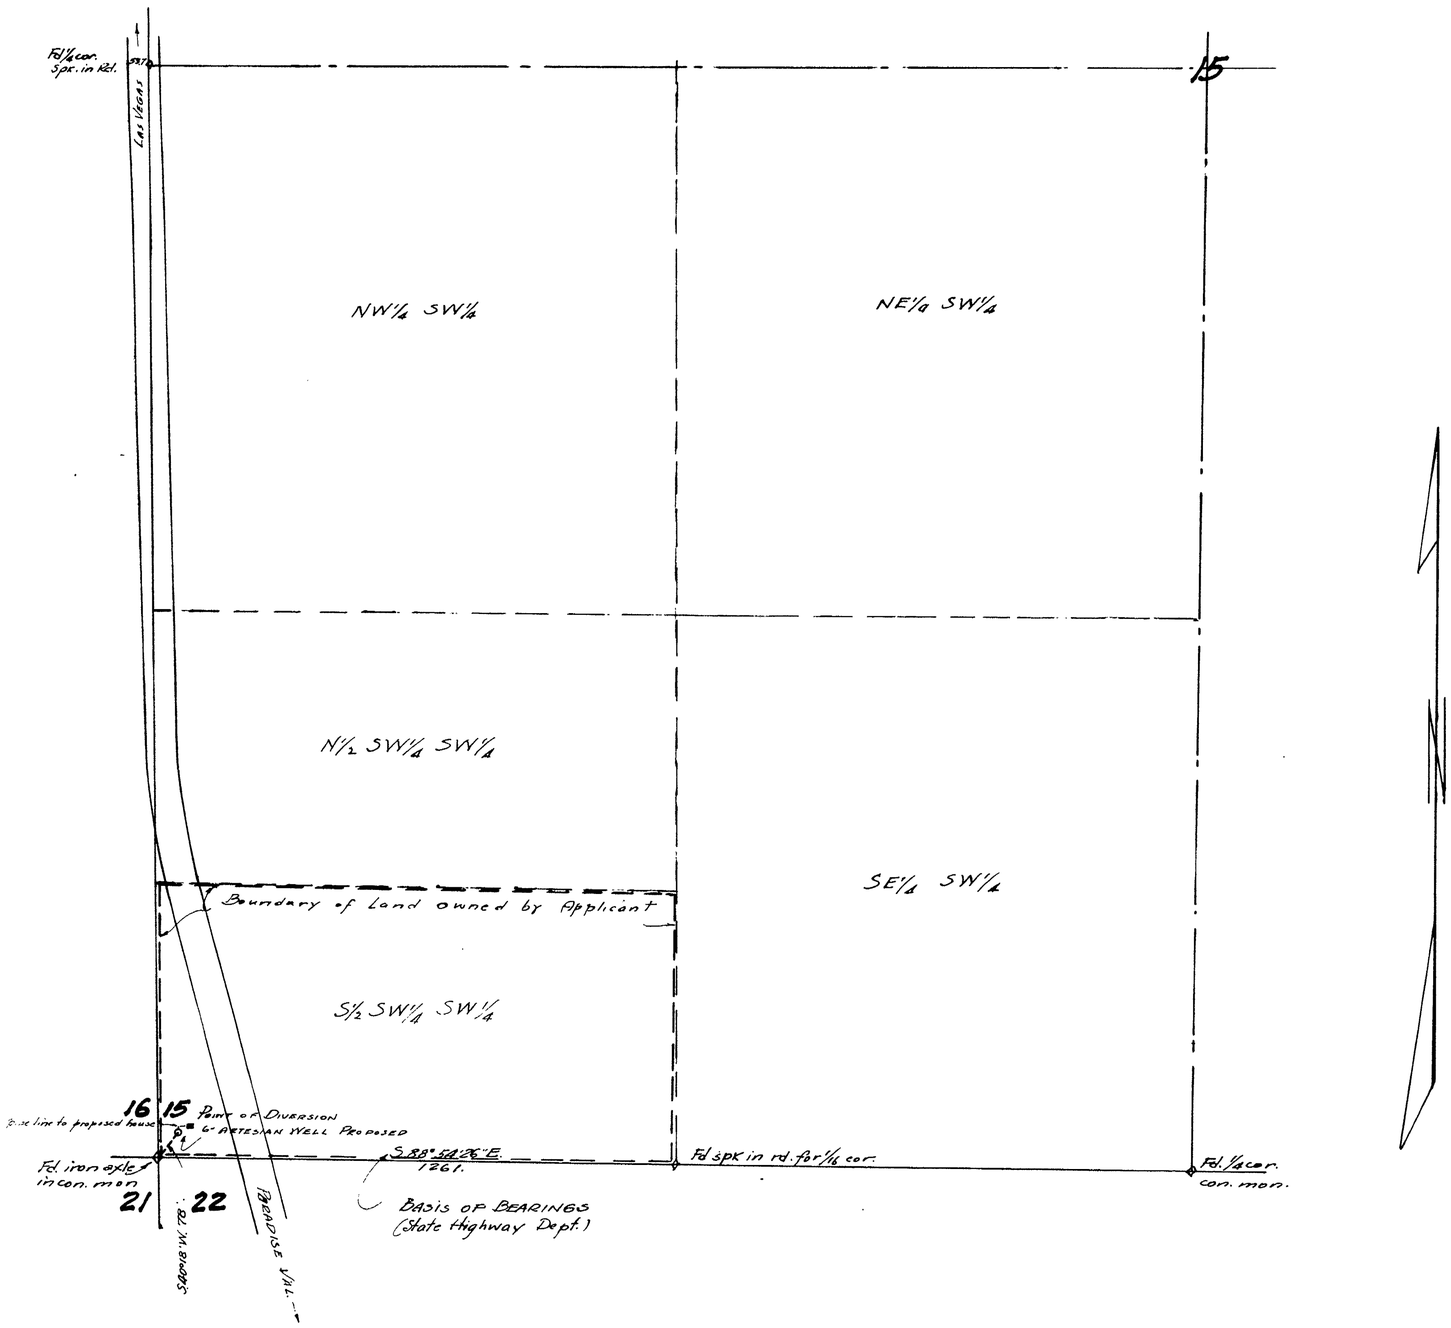

STATE OF NEVADA } ss.
County of Clark }

I, GEORGE VON TOBEL, being first duly sworn, depose and say that this map, consisting of one sheet, has been correctly drawn to the designated scale from field notes of a survey made by me on Dec. 7, 1949; that it truly and correctly represents the location and extent of the proposed works to divert water from LAS VEGAS ARTESIAN BASIN, in CLARK COUNTY, by M.S. & FRANCES PINJUV, for domestic purposes. That the point of diversion, approximate location of diverting conduit, place and manner of use, and location and extent of all other works or streams which are crossed by or connected with said works, are fully and correctly designated thereon.

George Von Tobel
STATE WATER RIGHT SURVEYOR

Subscribed and sworn to before me, this day of December, 1949.

Helen J. Pedford
NOTARY PUBLIC IN AND FOR CLARK COUNTY, NEVADA

My commission expires Jan. 17, 1953

SCALE: 1 IN. = 200 FT.

200 100 0 200 400 600 800

FILED
JAN. 3, 1950

MAP TO ACCOMPANY
APPLICATION
TO APPROPRIATE WATER
FOR DOMESTIC USE BY
M.S. & FRANCES PINJUV
FROM
LAS VEGAS ARTESIAN BASIN
CLARK COUNTY

13212