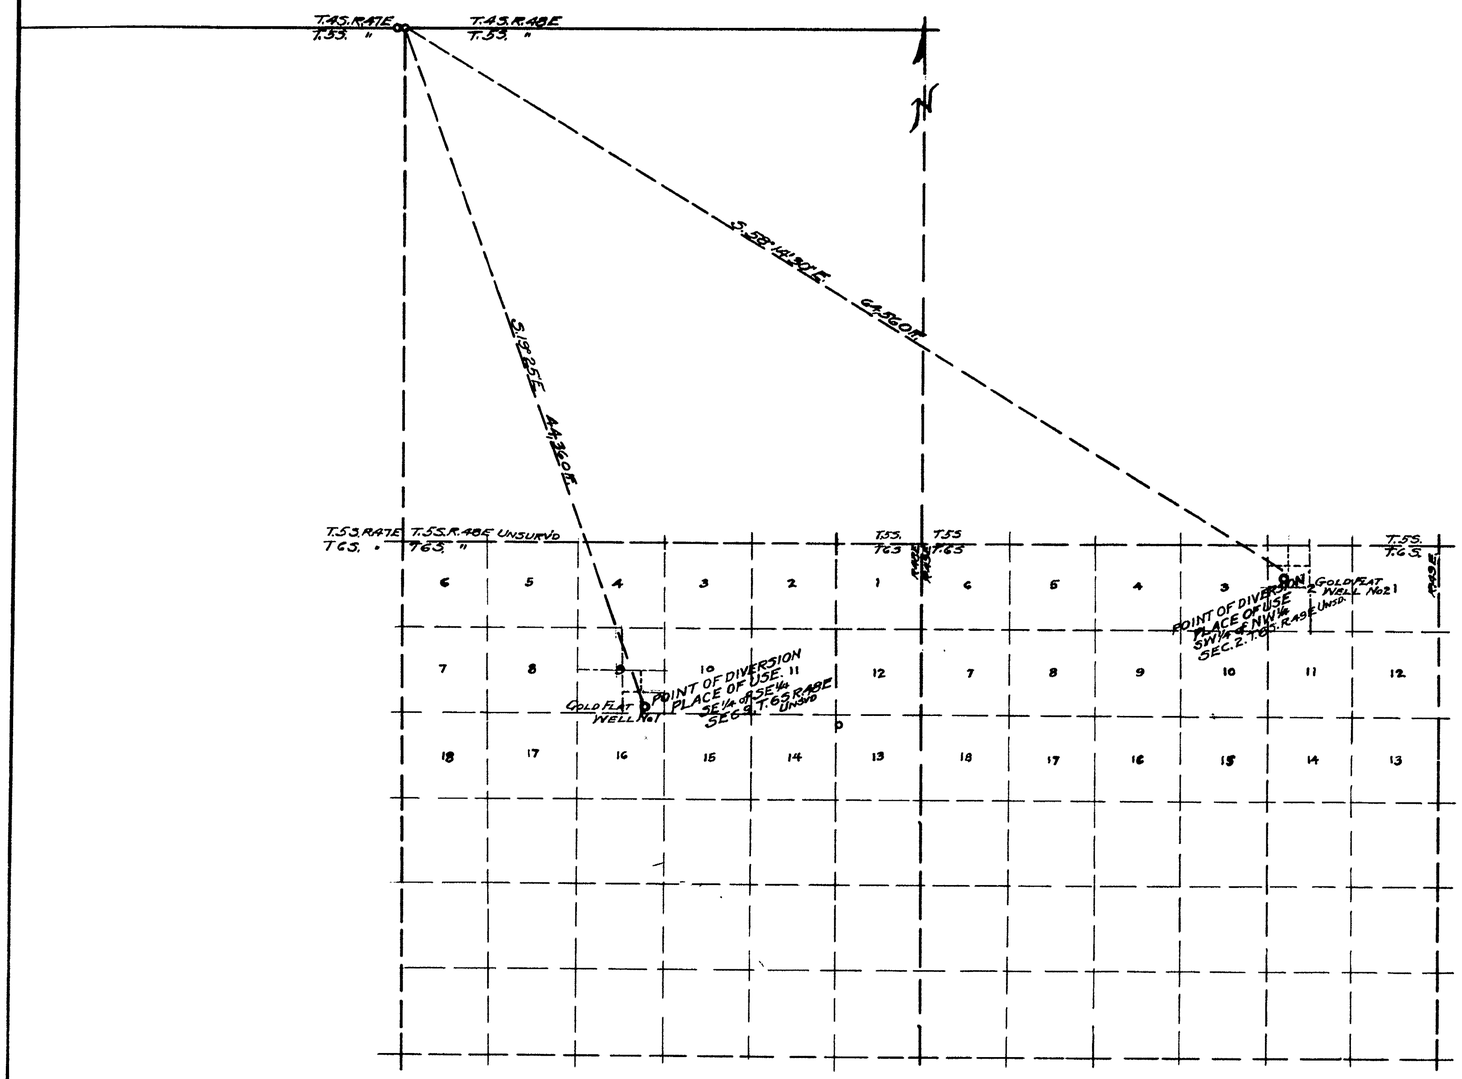


State of Nevada
County of Mineral } ss.

I, L. B. Spencer, being duly sworn, depose and say that this map has been correctly drawn to the designated scale from the field notes of a survey made by me from April 1st to 15th 1950; that it truly and correctly shows the proposed works used to divert the water from Underground Source, Gold Flat Wells No. 1 an 2, in Nye County, for Stockwatering by James M. Daniels. That the Point of Diversion, Place of Use and all other works are fully and correctly shown.

L. B. Spencer
State Water Right Surveyor.

Subscribed and sworn to before me this 27 day of April 1950

L. K. Comelius
Notary Public in and for Mineral County, Nevada.

FILED
MAY 3, 1950
STATE ENGINEER'S OFFICE

OFFICE
STATE ENGINEER

SCALE IN FEET.
0 5000 10000 15000 20000 25000

# MAP

TO ACCOMPANY APPLICATION TO APPROPRIATE WATER FOR STOCKWATERING
BY JAMES M. DANIELS
FROM UNDERGROUND SOURCE
GOLD FLAT WELLS No. 1 & 2
IN NYE COUNTY, NEVADA.

SCALE 1" = 5000 ft. SURVEYED APRIL 1st-15th 1950
BY L. B. SPENCER
State Water Right Surveyor.

13215 - 13216