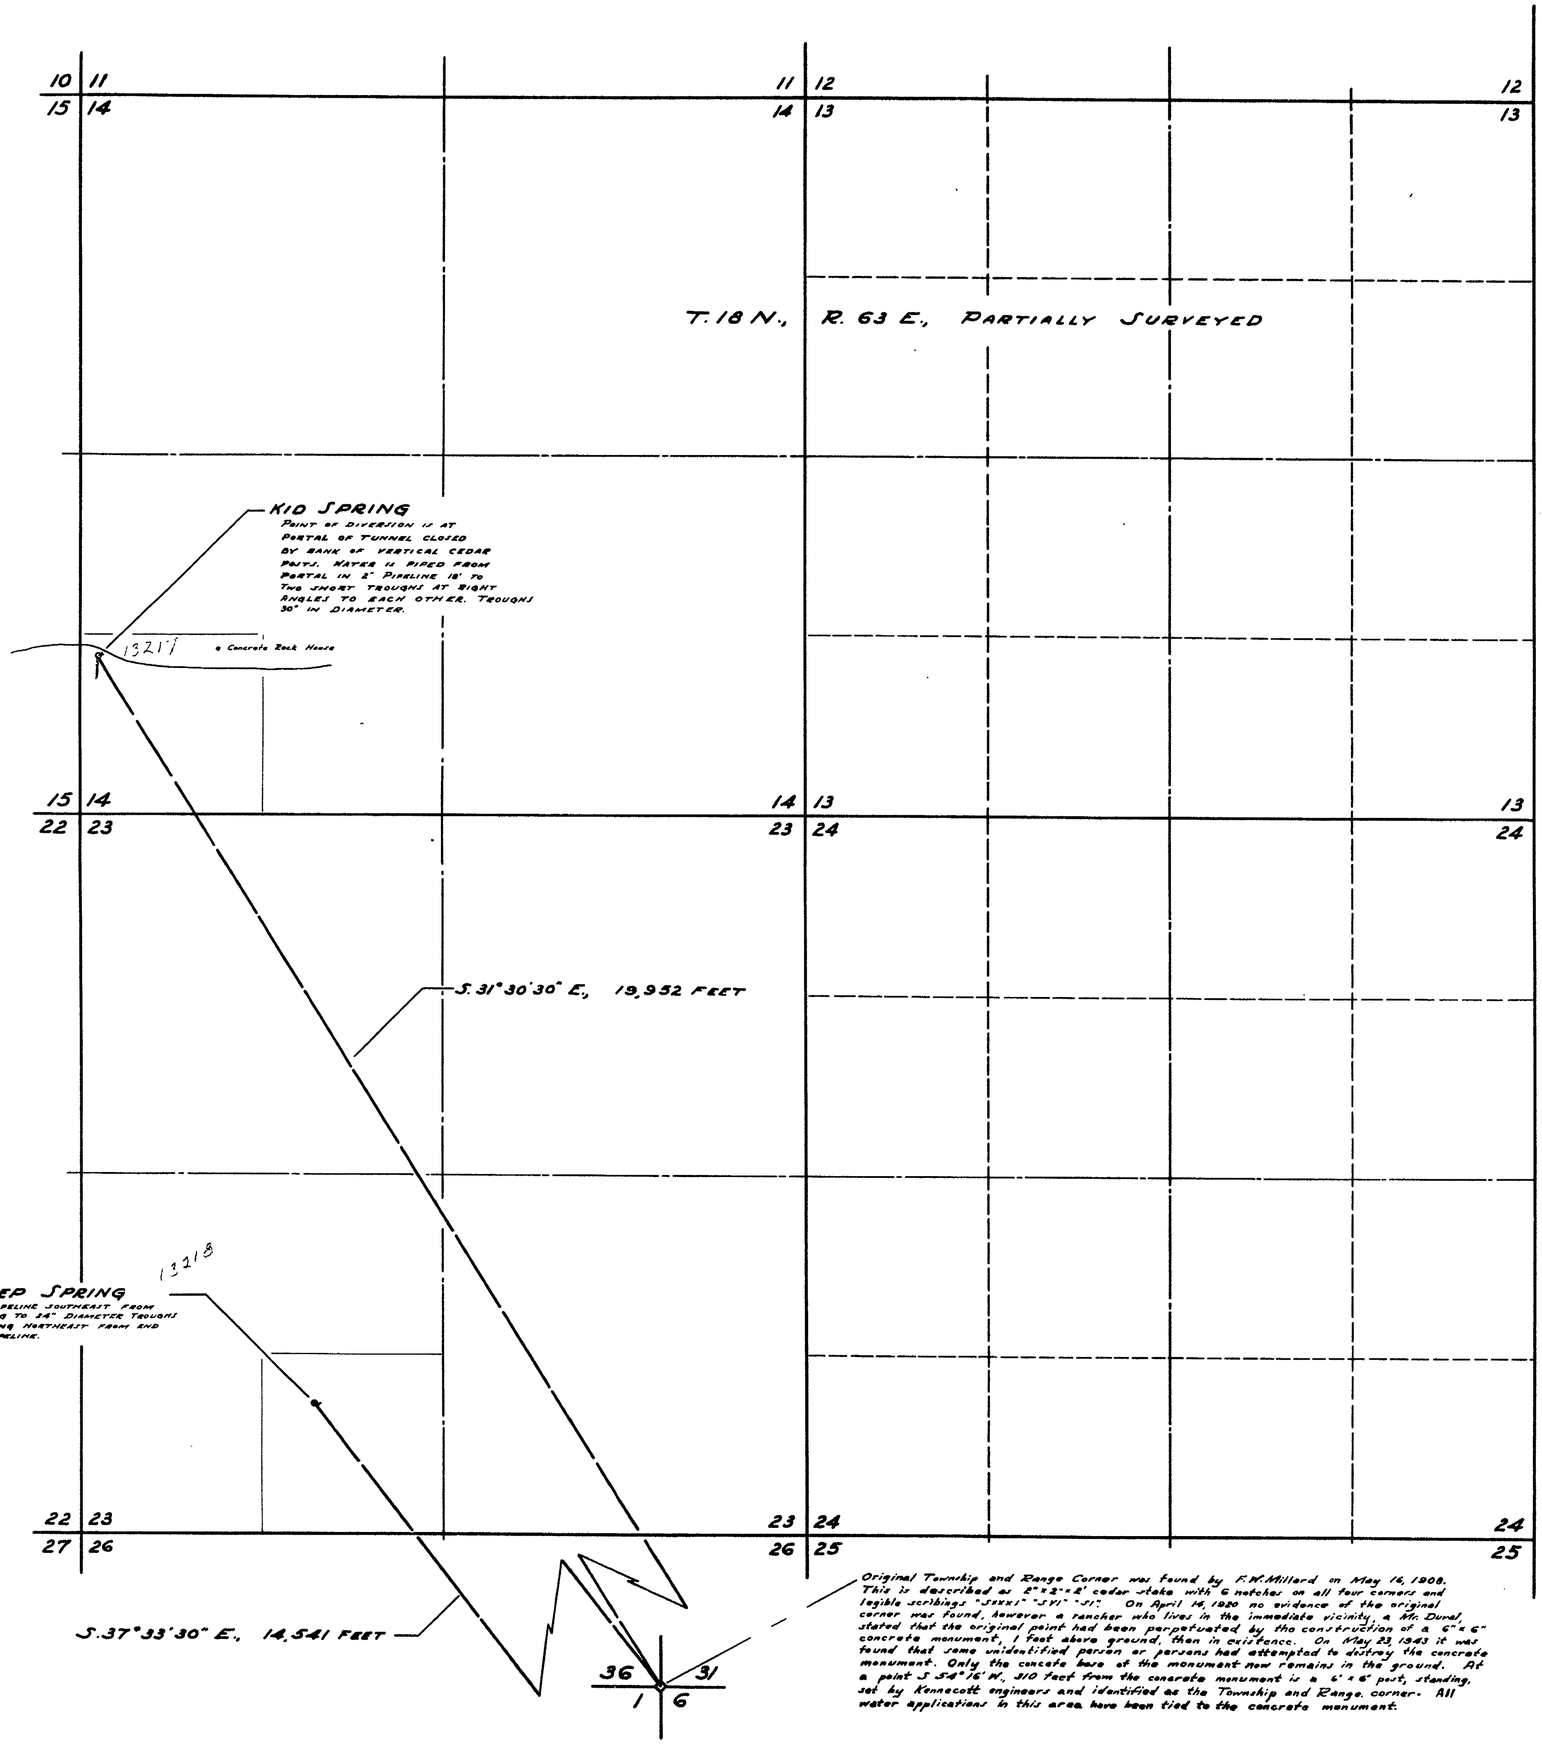

Original Township and Range Corner was found by F.W. Millard on May 16, 1908. This is described as 2"x2"x2' cedar stake with 6 notches on all four corners and legible scribings "T18XR1" "S31" "S1" On April 14, 1920 no evidence of the original corner was found, however a rancher who lives in the immediate vicinity, a Mr. Dural, stated that the original point had been perpetuated by the construction of a 6"x6" concrete monument, 1 foot above ground, then in existance. On May 23, 1943 it was found that some unidentified person or persons had attempted to destroy the concrete monument. Only the concete base of the monument now remains in the ground. At a point S 54°16' W, 310 feet from the concrete monument is a 6"x6" post, standing, set by Kennecott engineers and identified as the Township and Range corner. All water applications in this area have been tied to the concrete monument.

STATE OF NEVADA } ss.
County of White Pine

I, Robert W. Millard, being first duly sworn, depose and say that this map, consisting of one sheet, has been correctly drawn to the designated scale from field notes of a survey made by me between the 17th day and 30th day of November 1949 that it truly and correctly represents the location and extent of the proposed works used to divert water from KID SPRING and SHEEP SPRING, in WHITE PINE COUNTY by D. V. ROMEOS for stockwatering purposes. That the proposed points of diversion, the approximate location and size of the diverting channel or other conduit, the place and manner of use, and the location and names of all other works or streams which are crossed by or connected with the said works, are fully and correctly designated thereon.

Robert W. Millard
State Water Right Surveyor

Subscribed and sworn to before me this 29th day of December, 1949

F. W. Millard
Notary Public in and for White Pine County, Nevada.
My Commission Expires December 22nd, 1953.

0 500 1000 2000 3000
SCALE 600 FT. = 1 IN.

FILED
JAN. 3, 1950
STATE ENGINEER'S OFFICE

13217 3781 March 3, 1952
13218 3782 March 3, 1952

MAP TO ACCOMPANY
APPLICATION TO APPROPRIATE
WATER FOR STOCKWATERING
BY D. V. ROMEOS
FROM KID AND SHEEP SPRINGS

SURVEYED NOVEMBER 17, 1949

BY F.W. Millard & Son
Ely, Nevada

13217–13218