STATE OF NEVADA } ss.
County of Clark

I, GEORGE VON TOBEL, being first duly sworn, depose and say that this map, consisting of one sheet, has been correctly drawn to the designated scale from field notes of a survey made by me completed Dec. 1949; that it truly and correctly represents the location and extent of the proposed works to divert water from VIRGIN RIVER, in CLARK COUNTY, by BUNKERVILLE IRRIGATION COMPANY for irrigation and domestic purposes; that the point of diversion, location and size of diverting channel or other conduit, the place and manner of use, and the location and names of all other works or streams which are crossed by or connected with said works, are fully and correctly designated thereon.

George Von Tobel
STATE WATER RIGHT SURVEYOR

Subscribed and sworn to before me this 30 day of Dec., 1949

Irlee Allen
NOTARY PUBLIC IN AND FOR
CLARK COUNTY, NEVADA.

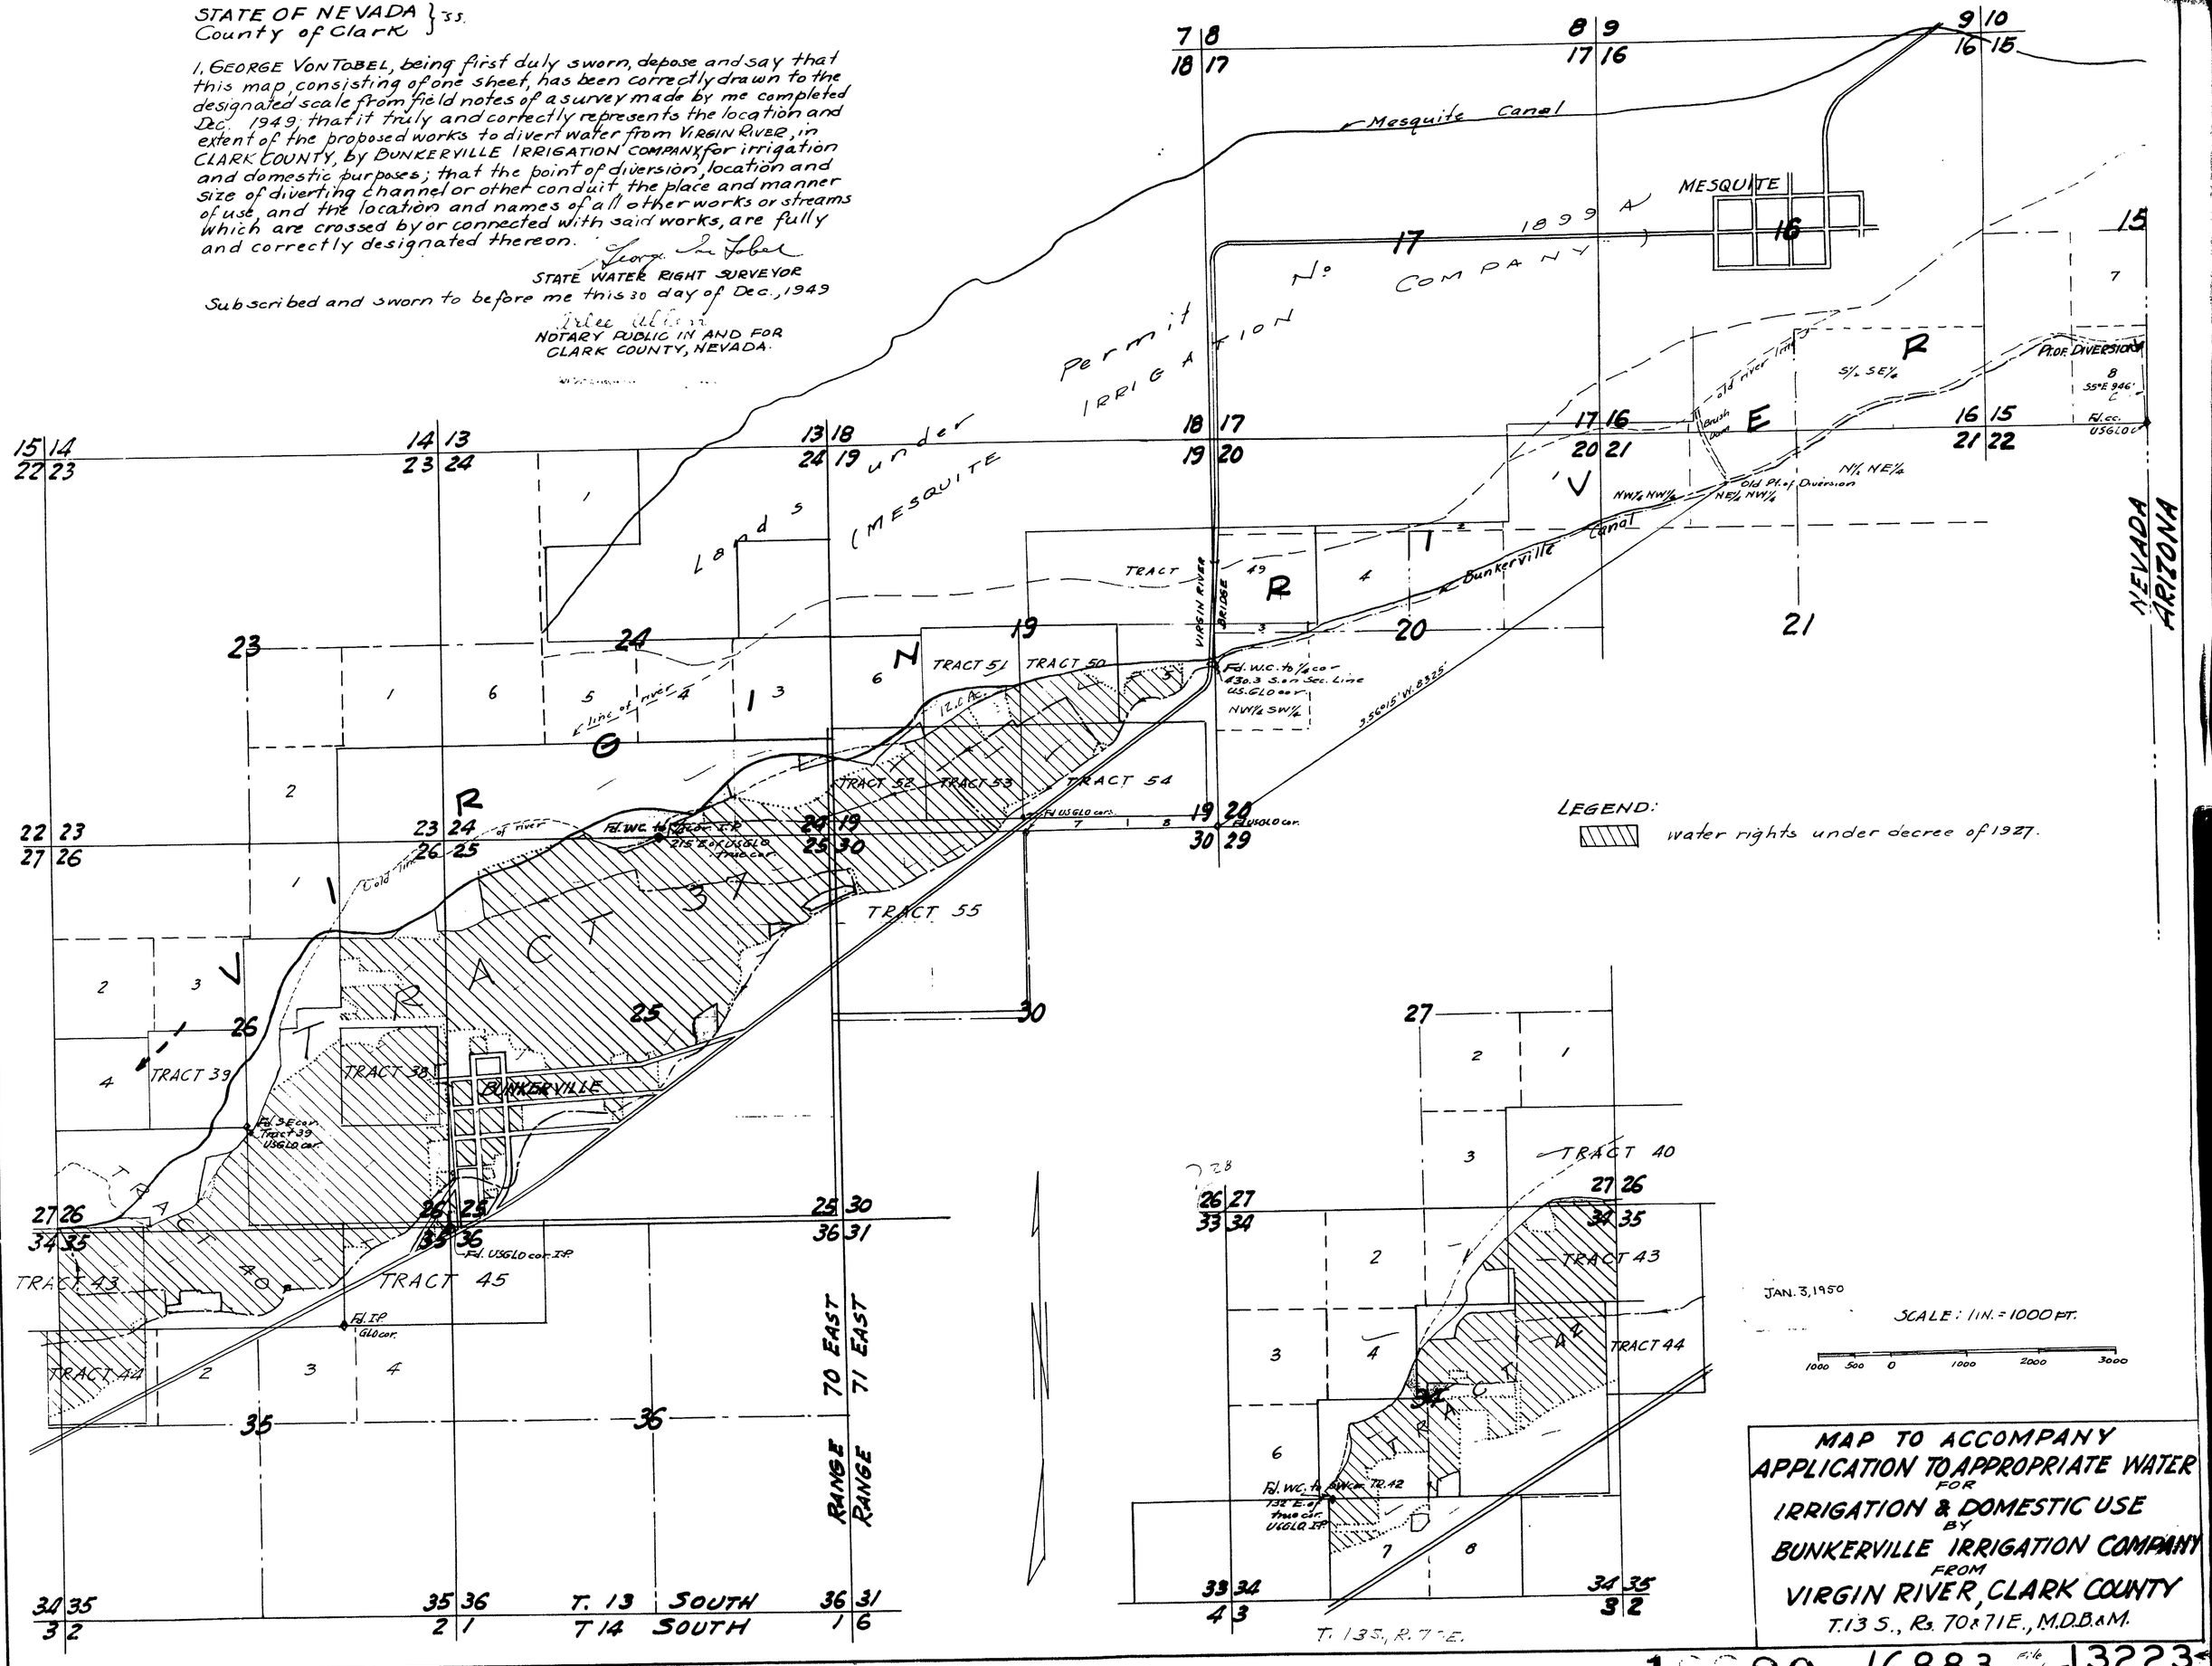

MAP TO ACCOMPANY
APPLICATION TO APPROPRIATE WATER
FOR
IRRIGATION & DOMESTIC USE
BY
BUNKERVILLE IRRIGATION COMPANY
FROM
VIRGIN RIVER, CLARK COUNTY
T. 13 S., Rs. 70 & 71 E., M.D.B.&M.

1 20 16883 File under 13223