State of Nevada } ss.
County of Nye }

I, L. B. Spencer, being duly sworn, depose and say that this map has been correctly drawn to the designated scale from the field notes of a survey made by me between the 10th and 17th days of September, 1950; that it truly and correctly shows the works used to divert the water from Underground Source, Salisbury Well, in Nye County, for Stockwatering Purposes by Warren C. and Donald B. Hunt; that the Point of Diversion, Place of Use, pumping plant, and storage works and all other works are fully and correctly shown.

L. B. Spencer
State Water Right Surveyor.

Subscribed and sworn to before me this 21 day of September, 1950.

W. B. Jaimeth
Notary Public in & for Nye County, Nevada.

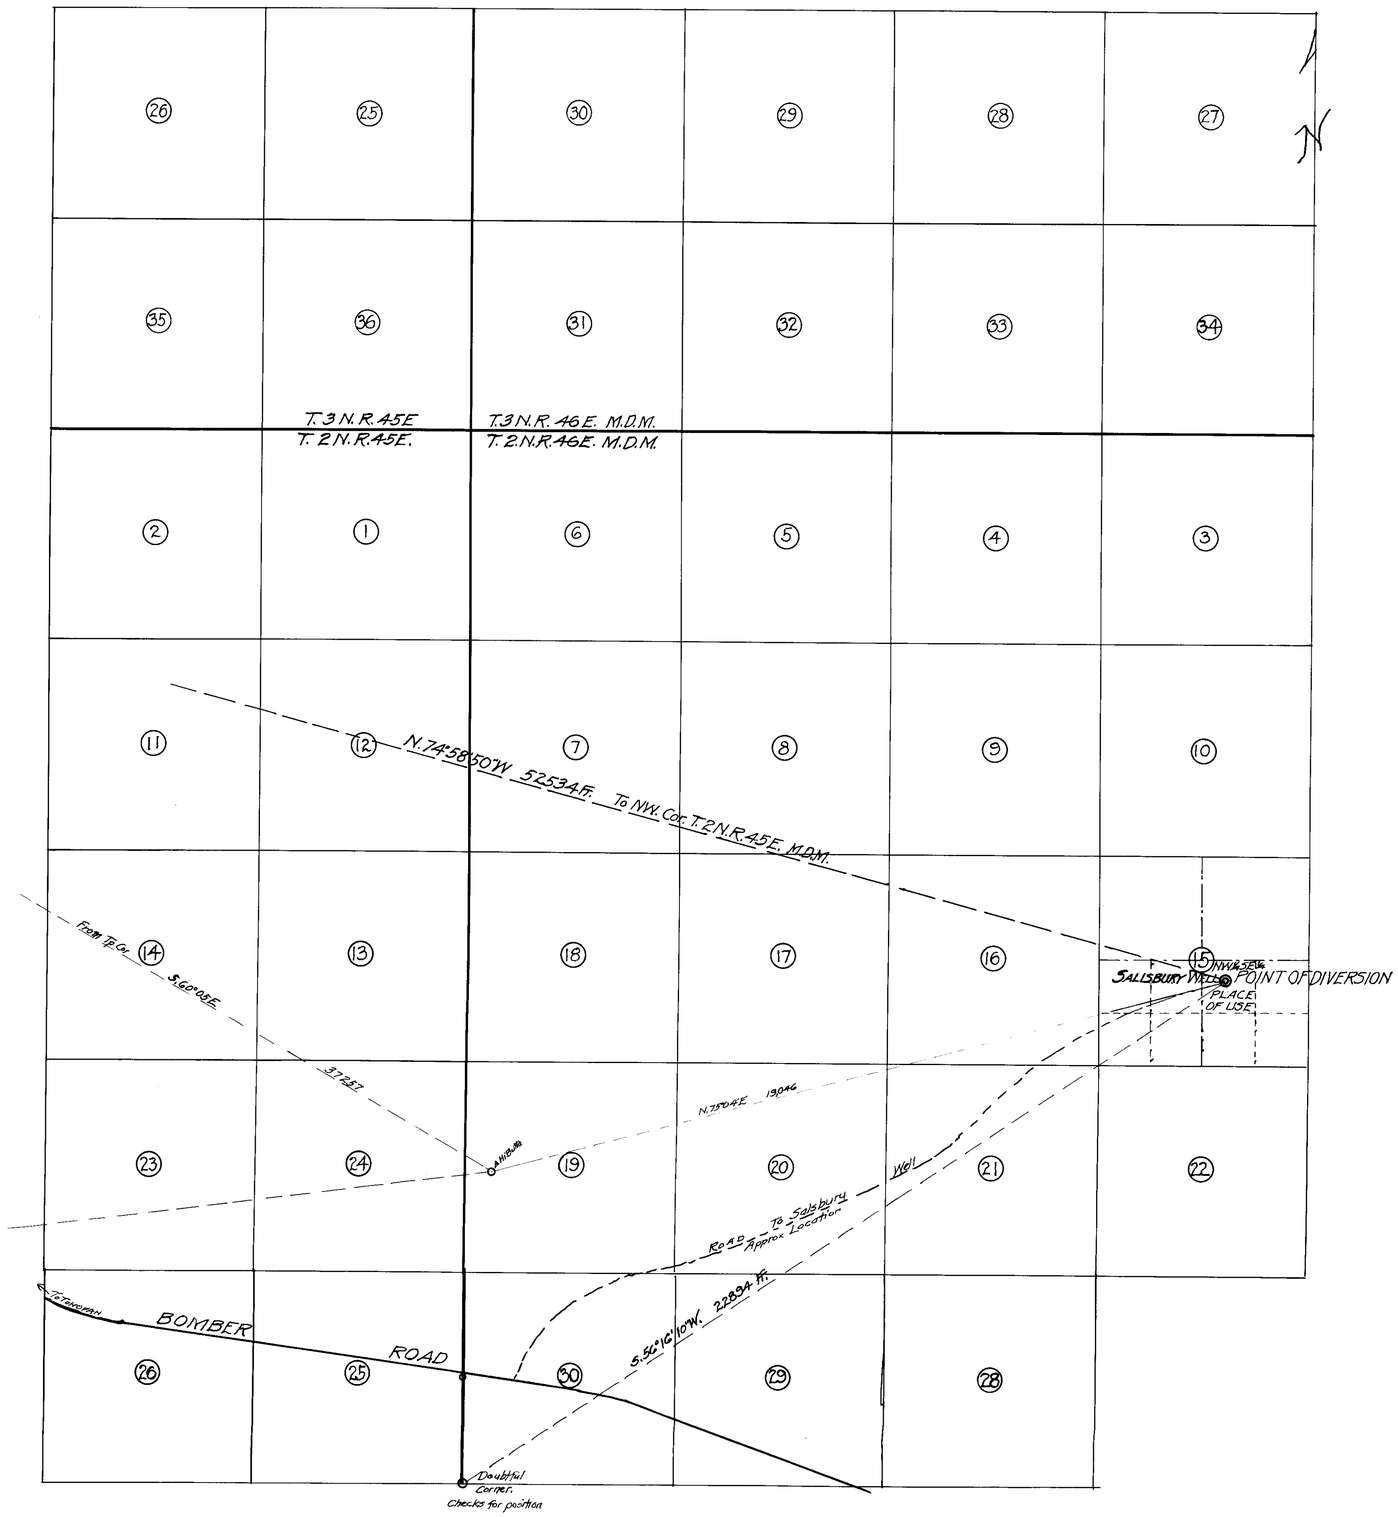

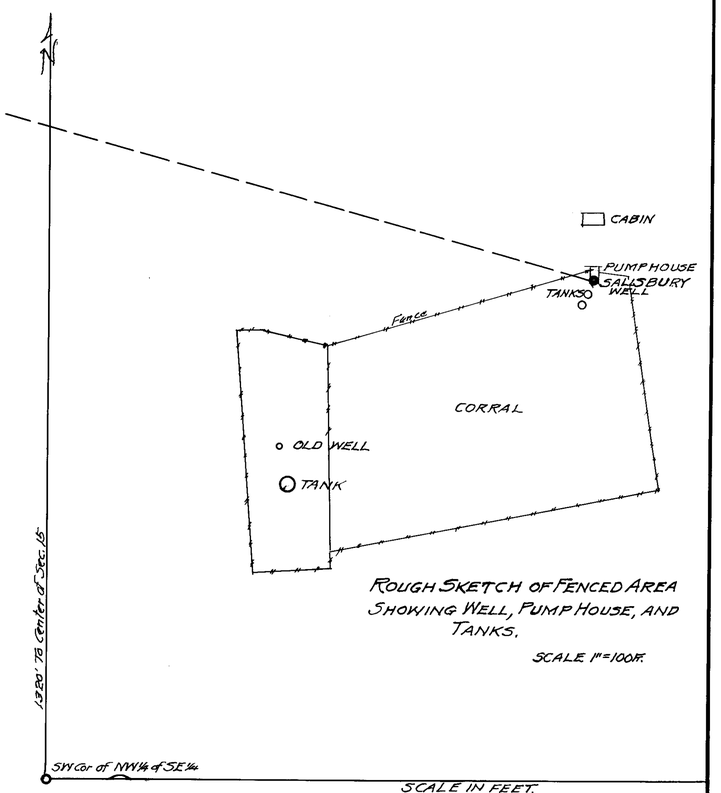

ROUGH SKETCH OF FENCED AREA SHOWING WELL, PUMP HOUSE, AND TANKS.

SCALE 1" = 100 ft.

SCALE IN FEET.

0 1000 2000 4000 6000 8000 10000

FILED
SEP. 25, 1950
STATE ENGINEER'S OFFICE

MAP

TO ACCOMPANY APPLICATION TO APPROPRIATE WATER FOR STOCKWATERING BY WARREN C. & DONALD B. HUNT FROM UNDERGROUND SOURCE, SALISBURY WELL IN NYE COUNTY, NEVADA.

SCALE 1" = 2000 ft. SURVEYED SEPT. 10-17th, 1950

BY L. B. SPENCER,
STATE WATER RIGHT SURVEYOR
MINA & TONOPAH, NEVADA.

CERTIFICATE No. 5374 ISSUED July 31, 1962

81320 13229