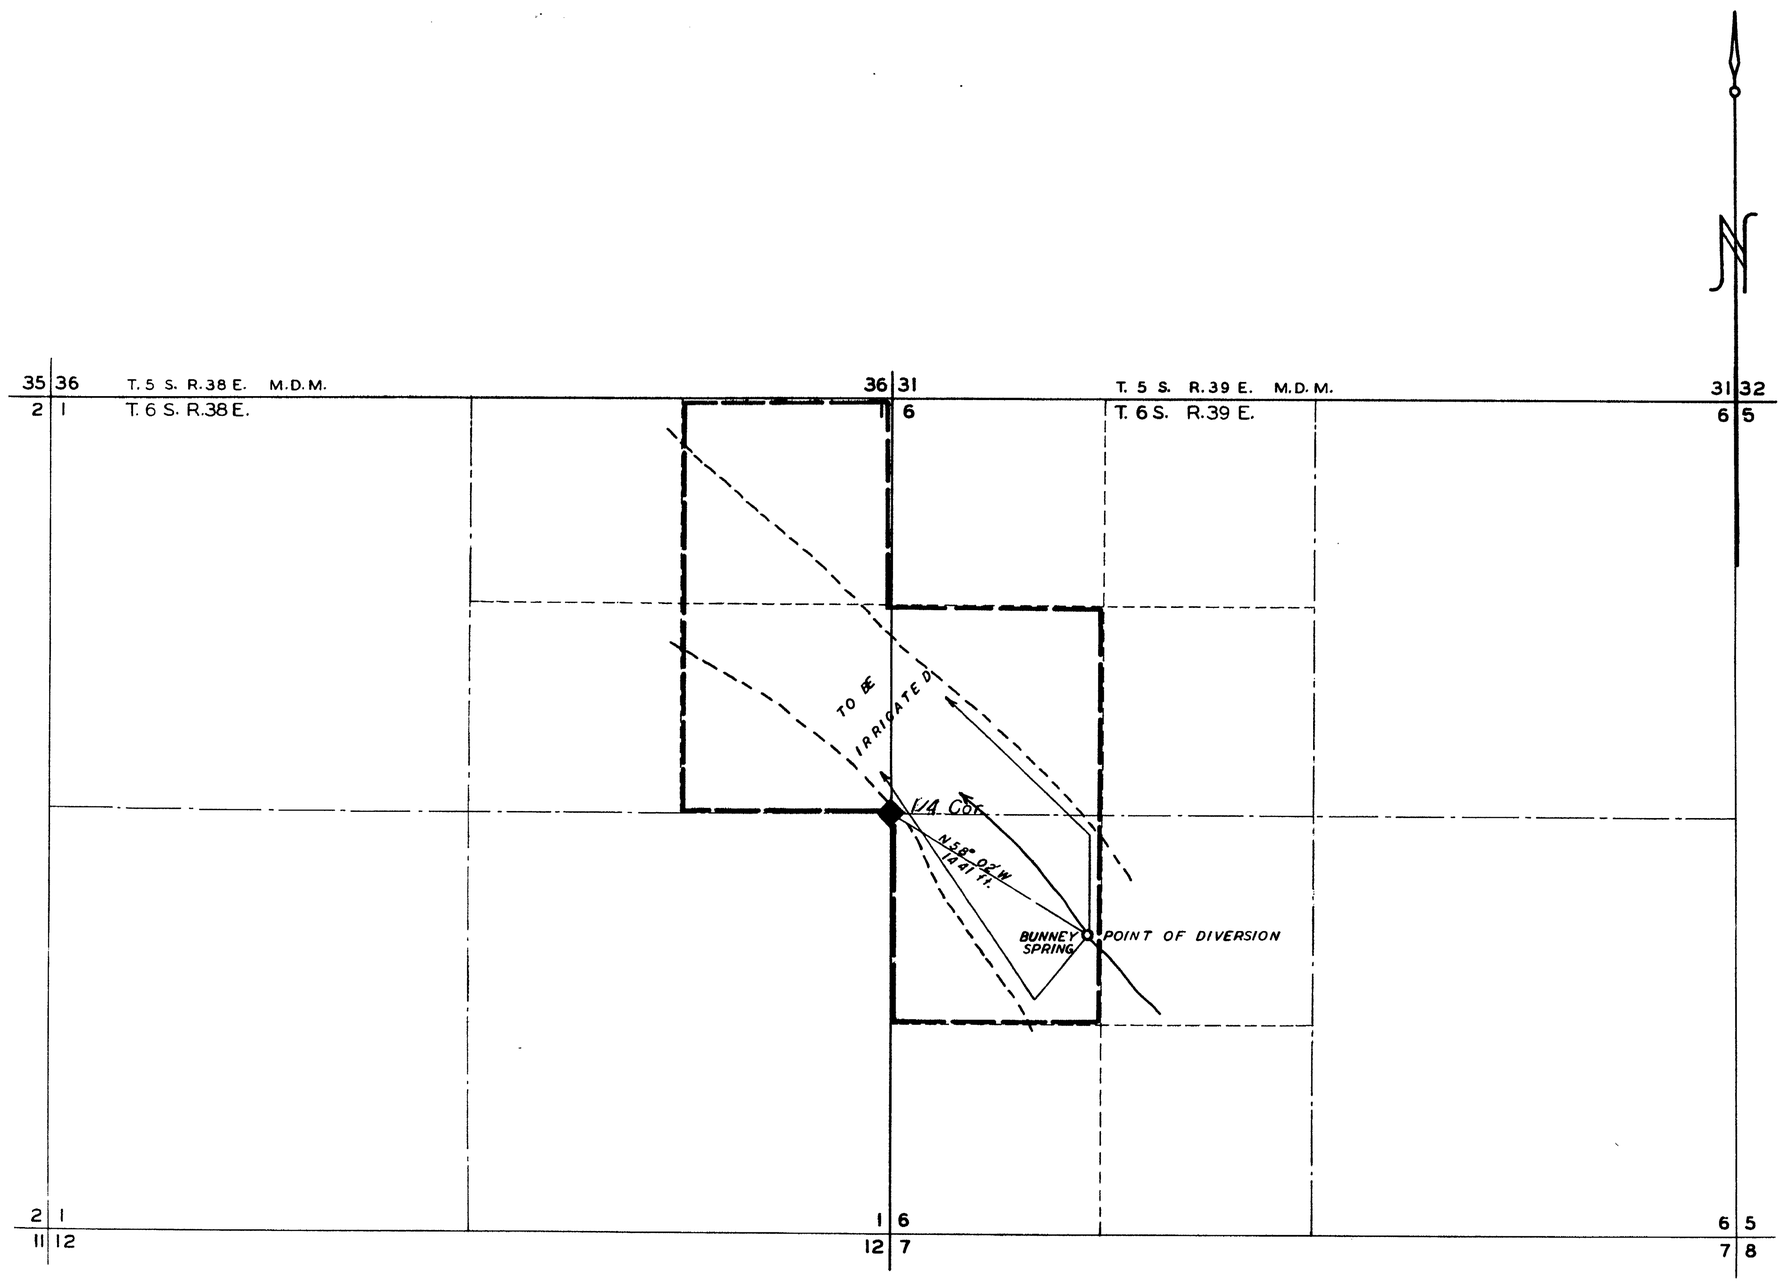

STATE OF NEVADA
COUNTY OF ESMERALDA } S. S.

I, Harry H. Hughes, being first duly sworn, depose and say that this map, consisting of one sheet, has been correctly drawn to the designated scale from field notes of a survey made by me on Aug. 5 and 6, 1950; that it truly and correctly represents the proposed location and extent of the works used to divert water from Bunney Spring in Esmeralda County by Robt. E. Taylor for irrigation purposes. That the proposed point of diversion, the approximate location and size of the diverting channel, all reservoirs or basins, the location and names of all other works which will cross or connect with the proposed works, and the boundary of all lands, showing by 40-acre subdivisions the areas proposed to be irrigated, are fully and correctly designated thereon

Harry H. Hughes
STATE WATER RIGHT SURVEYOR.

SUBSCRIBED AND SWORN TO BEFORE ME
THIS____DAY OF SEPT., 1950.

Ruby Shirley
POSTMASTER, SILVER PEAK, NEVADA

SCALE 1 in. = 500 ft.

0 500 1000 1500 2000

FILED
SEP. 25, 1950
STATE ENGINEER'S OFFICE

OFFICE STATE ENGINEER
SEP 25 50

MAP TO ACCOMPANY
APPLICATION TO APPROPRIATE WATER
FOR
IRRIGATION
BY
ROBT. E. TAYLOR
FROM
BUNNEY SPRING

13230