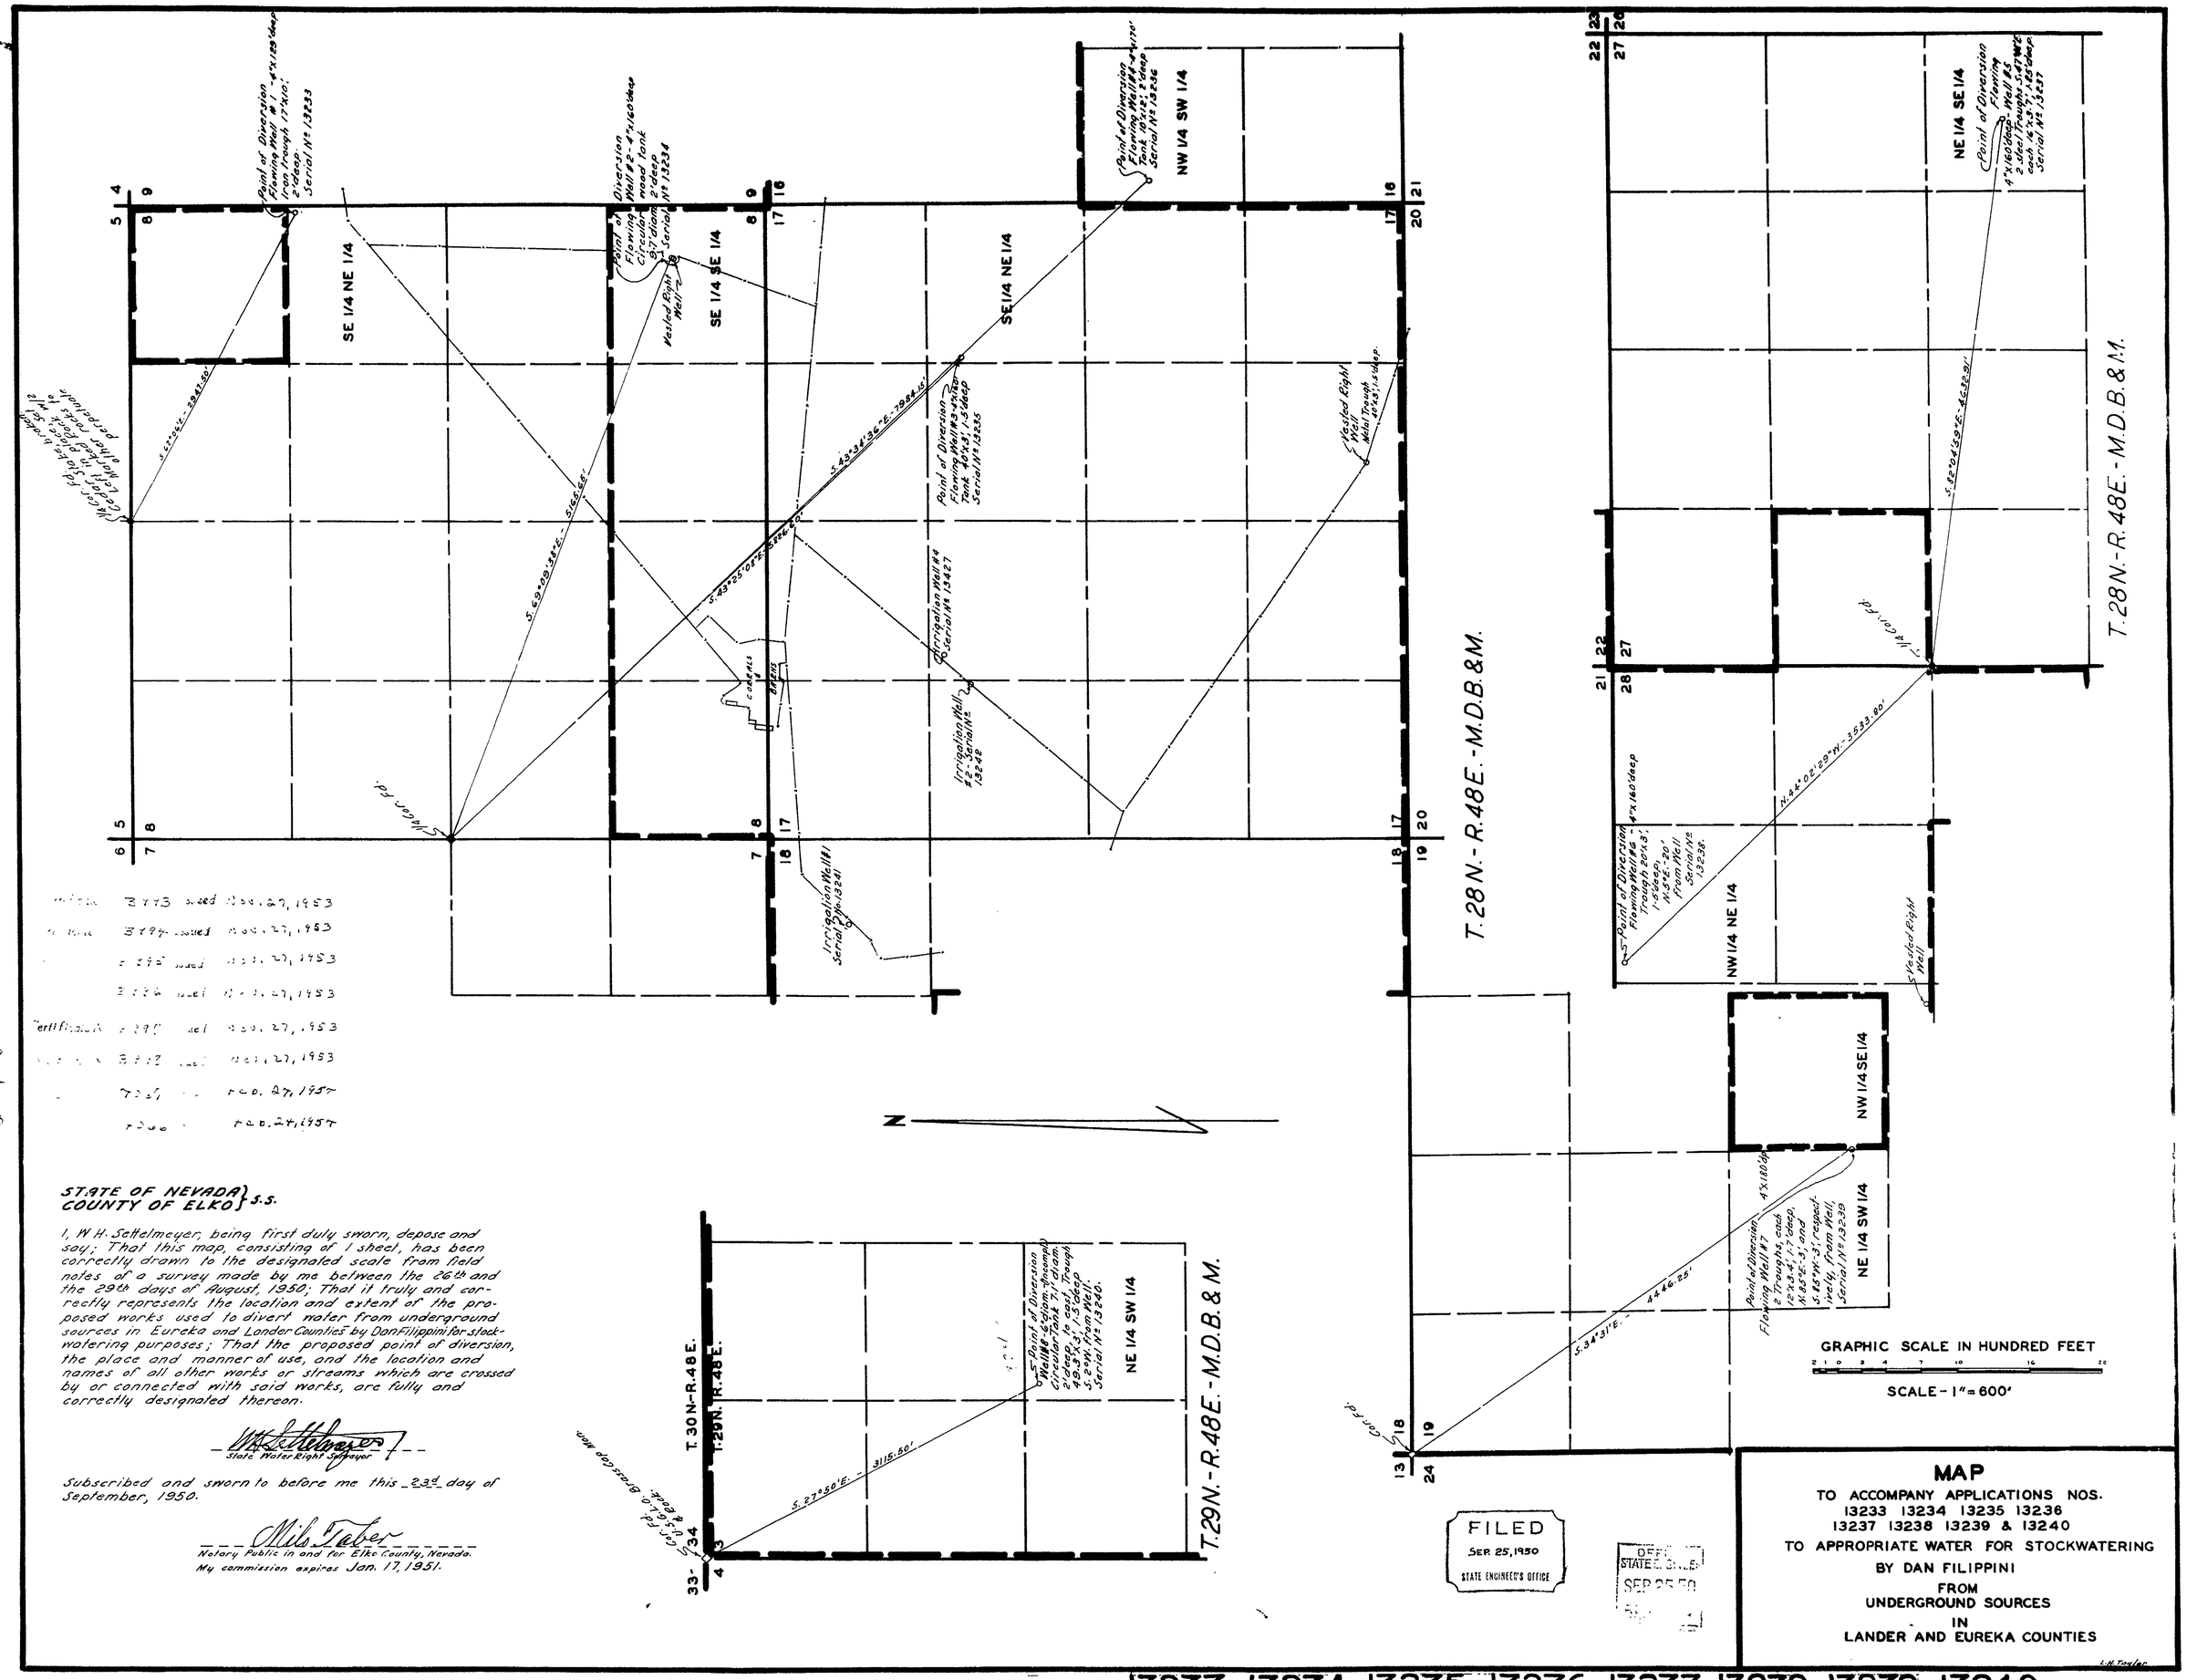

13240	[illegible]	3773	issued Dec. 27, 1953
13236	[illegible]	3774	issued Dec. 27, 1953
13237	[illegible]	3775	issued Dec. 27, 1953
13238	[illegible]	3776	issued Dec. 27, 1953
13235	Certificate	[illegible]	issued Dec. 27, 1953
13239	[illegible]	3778	issued Dec. 27, 1953
13234	[illegible]	7367	Feb. 27, 1957
13233	[illegible]	[illegible]	Feb. 27, 1957

STATE OF NEVADA } S.S.
COUNTY OF ELKO }

I, W H. Seltelmeyer, being first duly sworn, depose and say; That this map, consisting of 1 sheet, has been correctly drawn to the designated scale from field notes of a survey made by me between the 26th and the 29th days of August, 1950; That it truly and correctly represents the location and extent of the proposed works used to divert water from underground sources in Eureka and Lander Counties by Dan Filippini for stock-watering purposes; That the proposed point of diversion, the place and manner of use, and the location and names of all other works or streams which are crossed by or connected with said works, are fully and correctly designated thereon.

W H Seltelmeyer
State Water Right Surveyor

Subscribed and sworn to before me this 23d day of September, 1950.

Milo Faber
Notary Public in and for Elko County, Nevada.
My commission expires Jan. 17, 1951.

FILED
SEP. 25, 1950
STATE ENGINEER'S OFFICE

OFFICE STATE ENGINEER SEP 25 50

MAP

TO ACCOMPANY APPLICATIONS NOS.
13233 13234 13235 13236
13237 13238 13239 & 13240
TO APPROPRIATE WATER FOR STOCKWATERING
BY DAN FILIPPINI
FROM
UNDERGROUND SOURCES
IN
LANDER AND EUREKA COUNTIES

L.H. Taylor

13233-13234-13235-13236-13237-13238-13239-13240