Section	Subdivision	Township	Range	Cultivated Acreage	Description of Culture	

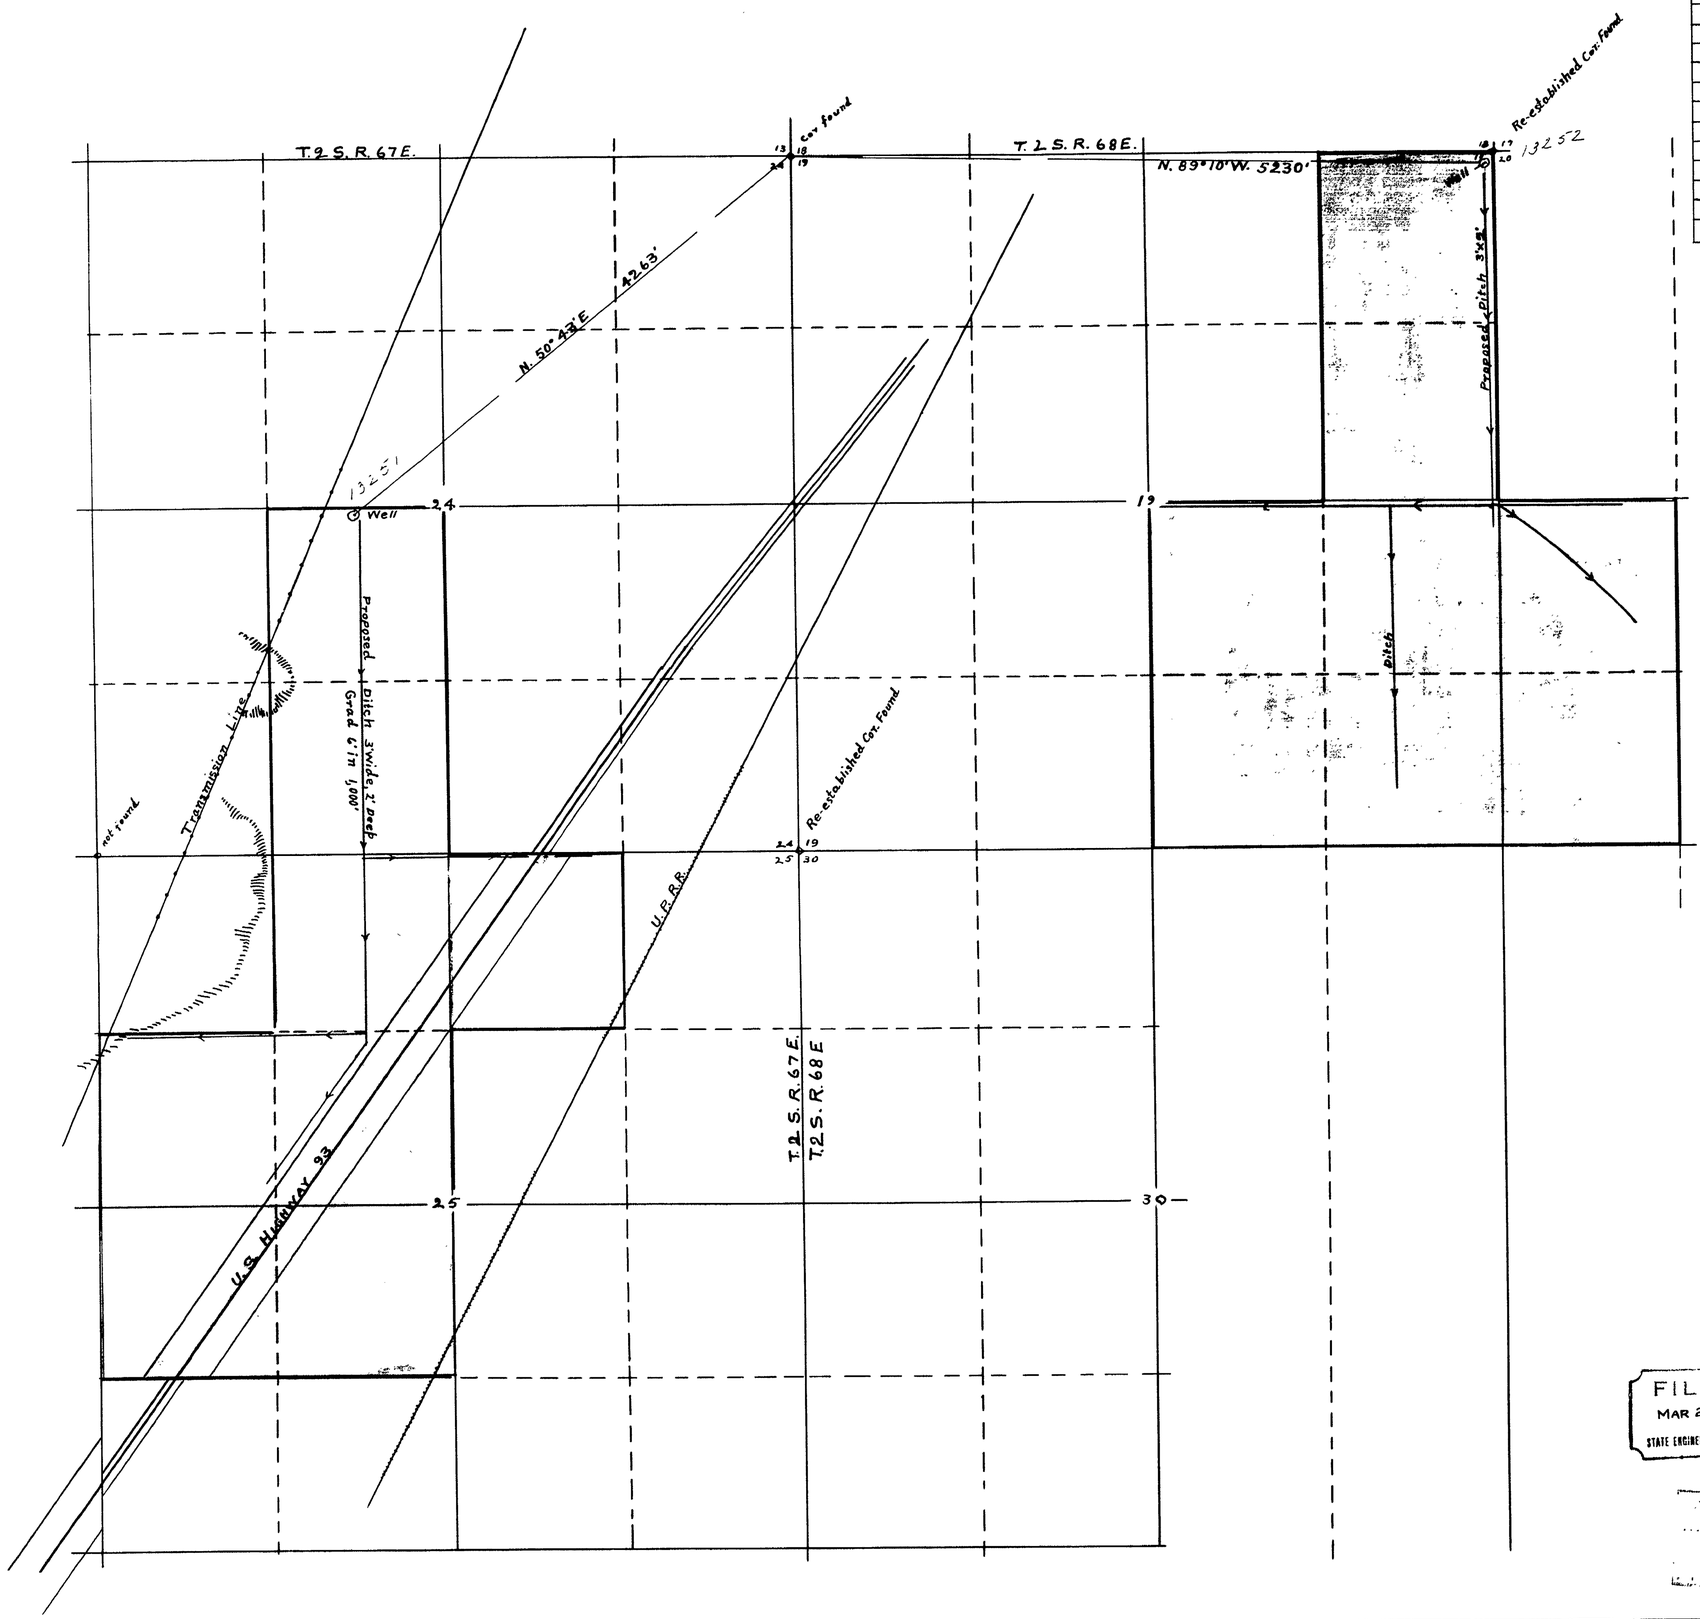

State of Nevada } SS.
County of Lincoln }

I, Frank Walker, being first duly sworn, depose and say that this map, consisting of 1 sheet, has been correctly drawn to the designated scale from field notes of a survey made by me March 10 to 20 inc. 1950; that it truly and correctly represents the proposed location and extent of the works used to divert water from Under-ground in Lincoln County, by Don F. Anhder and Don Farrell Anhder Jr, for irrigation purposes. That the proposed point of diversion, the approximate location and size of the diverting channel, the location and names of all other works which will cross or connect with the proposed works, and the boundary of all lands, showing by 40-acre subdivisions the areas proposed to be irrigated, are fully and correctly designated thereon.

Frank Walker
State Water Right Surveyor

Subscribed and sworn to before me this 23 day of March 1950

[illegible]
Notary Public in and for Lincoln County Nevada
My Commission Expires Feb. 8 1952

Scale 1" = 600'

FILED
MAR 27, 1950
STATE ENGINEER'S OFFICE

MAP

To Accompany Applications to Appropriate Water for Irrigation from Underground Source by Don F. Anhder Appl. No. 13252 and Don Farrell Anhder Jr. Appl. 13251

13251 – 13252