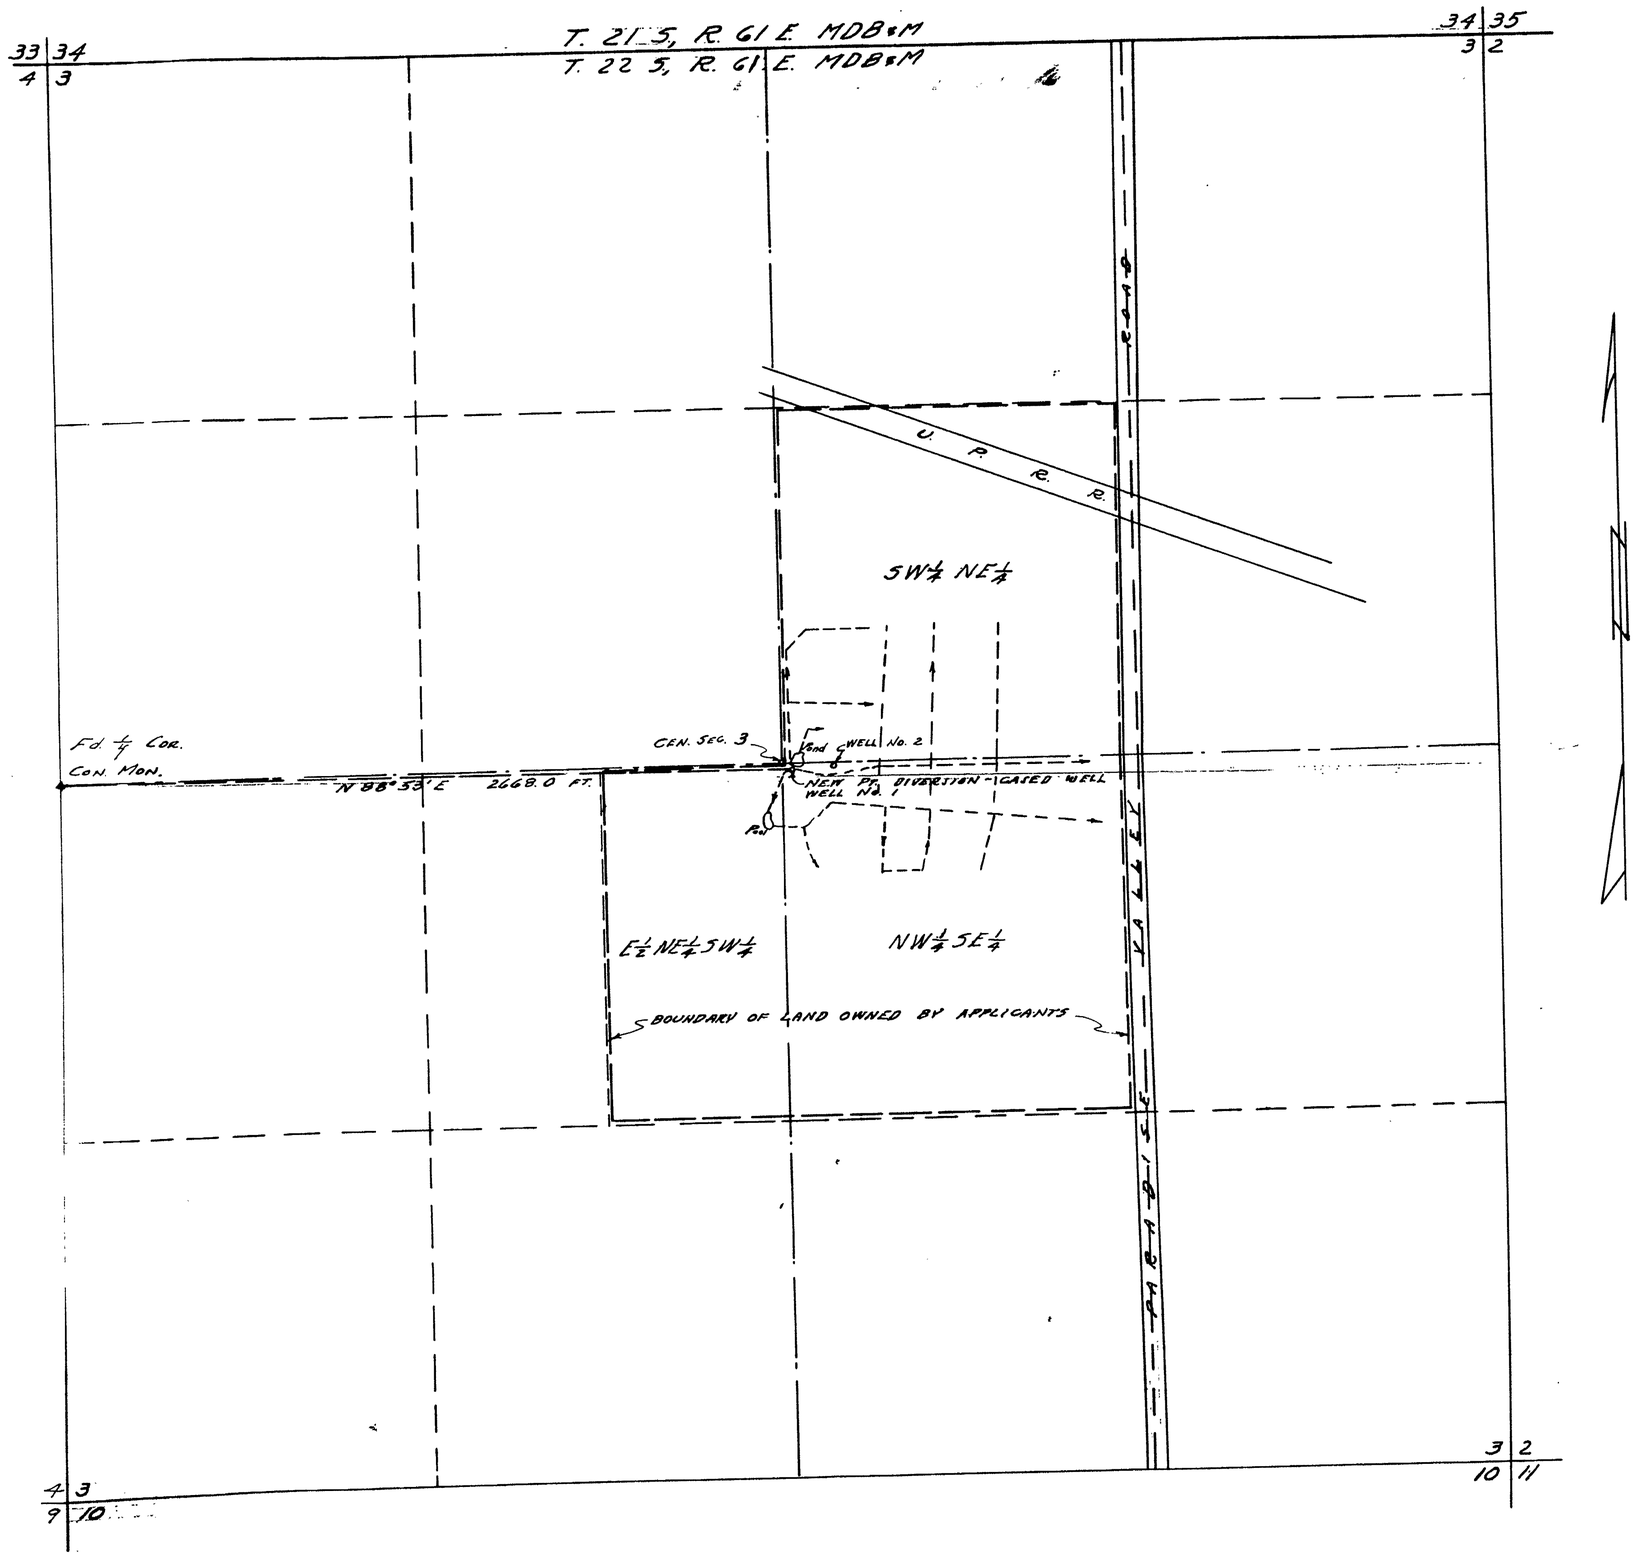

STATE OF NEVADA }
COUNTY OF CLARK } ss.

I, GEORGE VON TOBEL, BEING FIRST DULY SWORN, DEPOSE AND SAY, THAT THIS MAP, CONSISTING OF ONE SHEET, HAS BEEN CORRECTLY DRAWN TO THE DESIGNATED SCALE FROM FIELD NOTES OF A SURVEY MADE BY ME ON JANUARY 30, 1950; THAT IT TRULY AND CORRECTLY REPRESENTS THE LOCATION AND EXTENT OF THE WORKS USED TO DIVERT WATER FROM LAS VEGAS ARTESIAN BASIN, IN CLARK COUNTY BY HENRY C. & HAZEL H. NICKERSON FOR IRRIGATION AND DOMESTIC PURPOSES. THAT THE PT. OF DIVERSION, APPROXIMATE LOCATION OF DIVERTING CONDUIT, PLACE AND MANNER OF USE, AND LOCATION AND EXTENT OF ALL OTHER WORKS OR STREAMS CROSSED BY OR CONNECTED WITH SAID WORKS, ARE FULLY AND CORRECTLY DESIGNATED THEREON

George Von Tobel

STATE WATER-RIGHT SURVEYOR

SUBSCRIBED AND SWORN TO BEFORE ME THIS DAY 21st OF FEBRUARY, 1950

Helen J. Pedford
NOTARY PUBLIC IN AND FOR CLARK COUNTY, NEVADA

My Commission Expires Jan. 17, 1953

SCALE: 1 IN = 10 FT.

0 300 600 1200

FILED
FEB. 24, 1950
STATE ENGINEER'S OFFICE

MAP TO ACCOMPANY
APPLICATION
TO CHANGE POINT OF DIVERSION
UNDER PERMIT No. 10321 FOR
IRRIGATION & DOMESTIC USE
BY
HENRY C. & HAZEL H. NICKERSON
FROM
LAS VEGAS ARTESIAN BASIN
CLARK COUNTY, NEVADA

13259