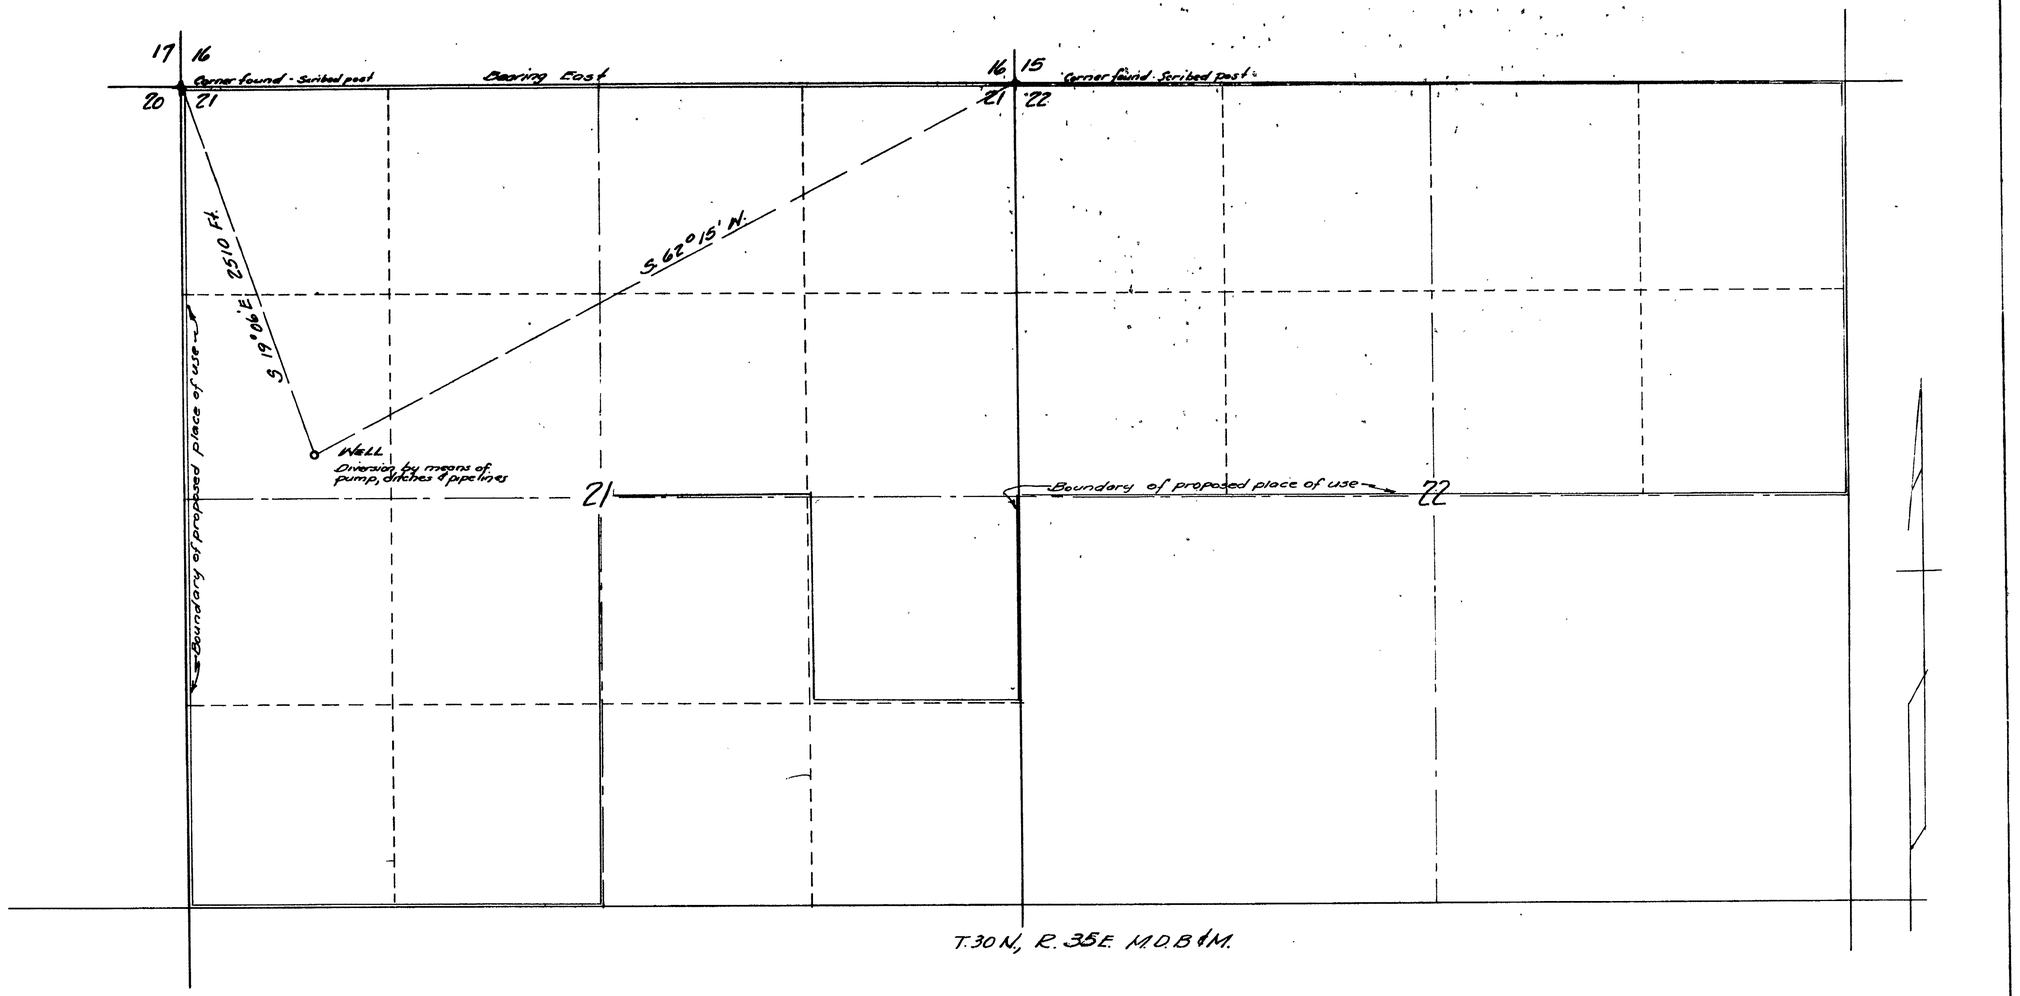

SCALE 1" = 500'

500 100 0 500 1000 1500 2000

STATE OF NEVADA }
COUNTY OF PERSHING } SS

I, Robert S. Leighton, being first duly sworn, depose and say that this map has been correctly drawn to the designated scale from field notes of a Survey made under my supervision on May 14, 1950; that it truly represents the proposed location and extent of works used to divert water from an underground source in Pershing County by O. L. Sheppard & T. G. Sheppard for irrigation purposes. That the proposed point of diversion and place of use are correctly designated thereon.

Robert S. Leighton
State Water Right Surveyor

Subscribed and sworn before me this 29th day of May, 1950

Mary Helen Mascucci
Notary Public in and for Pershing County, Nevada

FILED
JUN. 26, 1950
STATE ENGINEER'S OFFICE

MAP TO ACCOMPANY APPLICATION TO APPROPRIATE WATER FOR IRRIGATION FROM AN UNDERGROUND SOURCE BY O. L. SHEPPARD & T. G. SHEPPARD.

13264