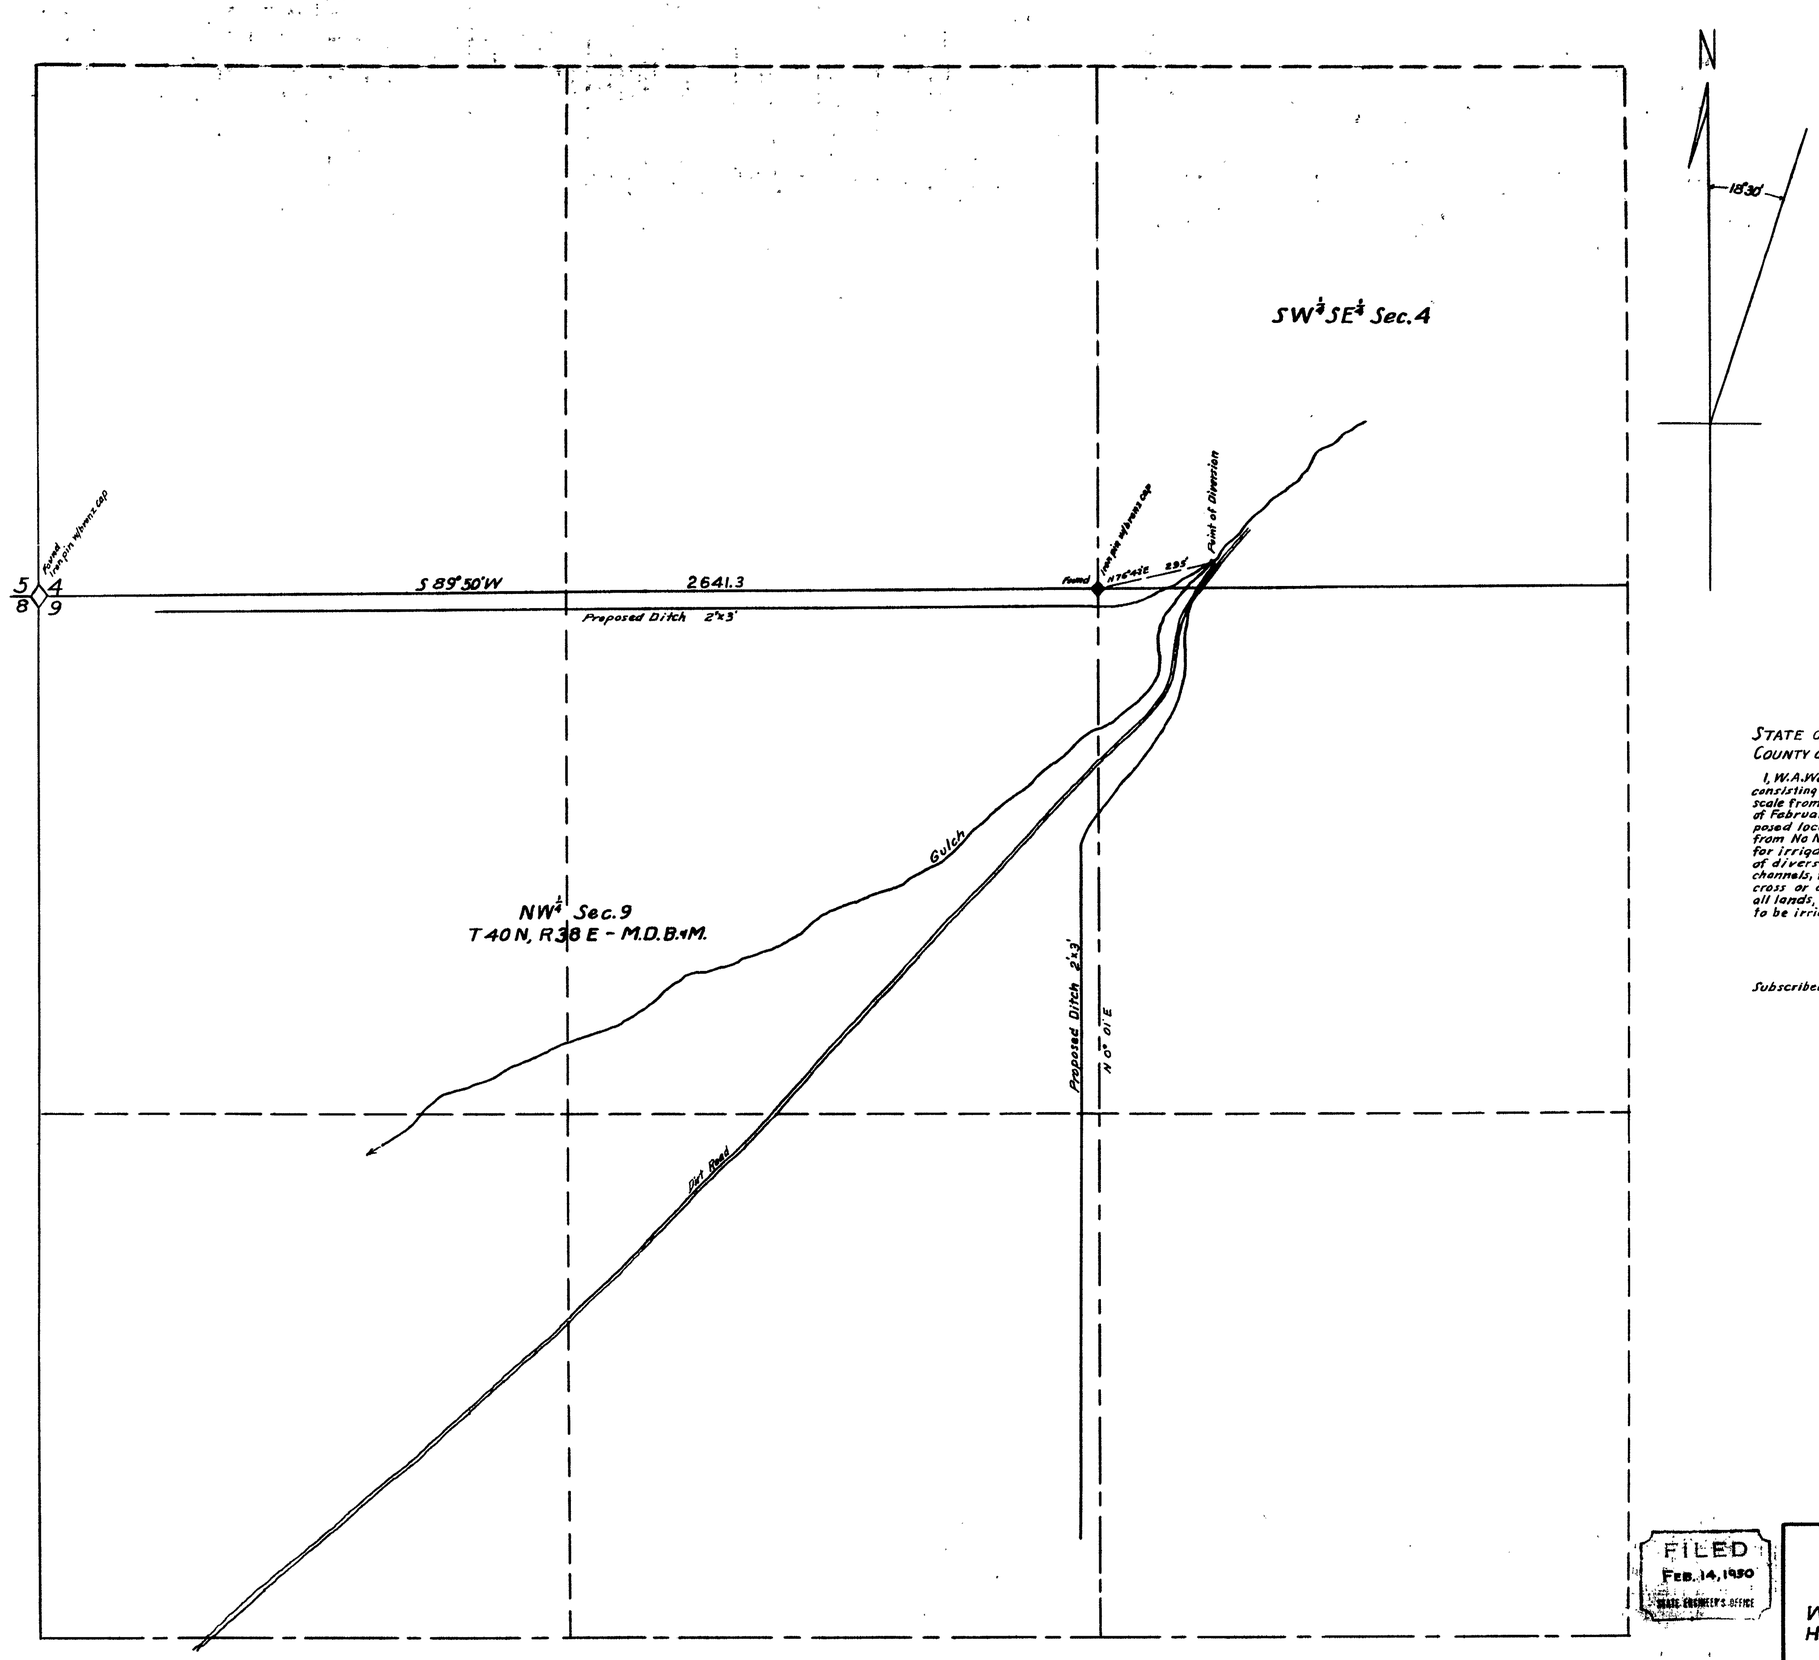

STATE OF NEVADA }
COUNTY OF HUMBOLDT } SS

I, W.A.Wentz, being first duly sworn, depose and say that this map, consisting of one sheet, has been correctly drawn to the designated scale from field notes of a survey made by me on the first day of February, 1950; that it truly and correctly represents the proposed location and extent of the works used to divert water from No Name Creek, in Humboldt County, by Herbert N. Buhl for irrigation and domestic purposes. That the proposed point of diversion, the approximate location and size of the diverting channels, the location and names of all other works which will cross or connect with the proposed works, and the boundary of all lands, showing by 40 acre subdivisions the areas proposed to be irrigated, are fully and correctly designated thereon.

W. A. Wentz
State Water Right Surveyor

Subscribed and sworn to before me this 10 day of February, 1950

J W Davey
County Clerk.

Scale 1 in = 200 ft.

100 50 0 100 200 300 400 500 600 700

FILED
FEB. 14, 1950
STATE ENGINEER'S OFFICE

MAP

To Accompany Application to Appropriate Water for Irrigation and Domestic Use by Herbert N. Buhl from No Name Creek.

W.A.Wentz-Civil Eng'r. 2-4-50

13266

13266