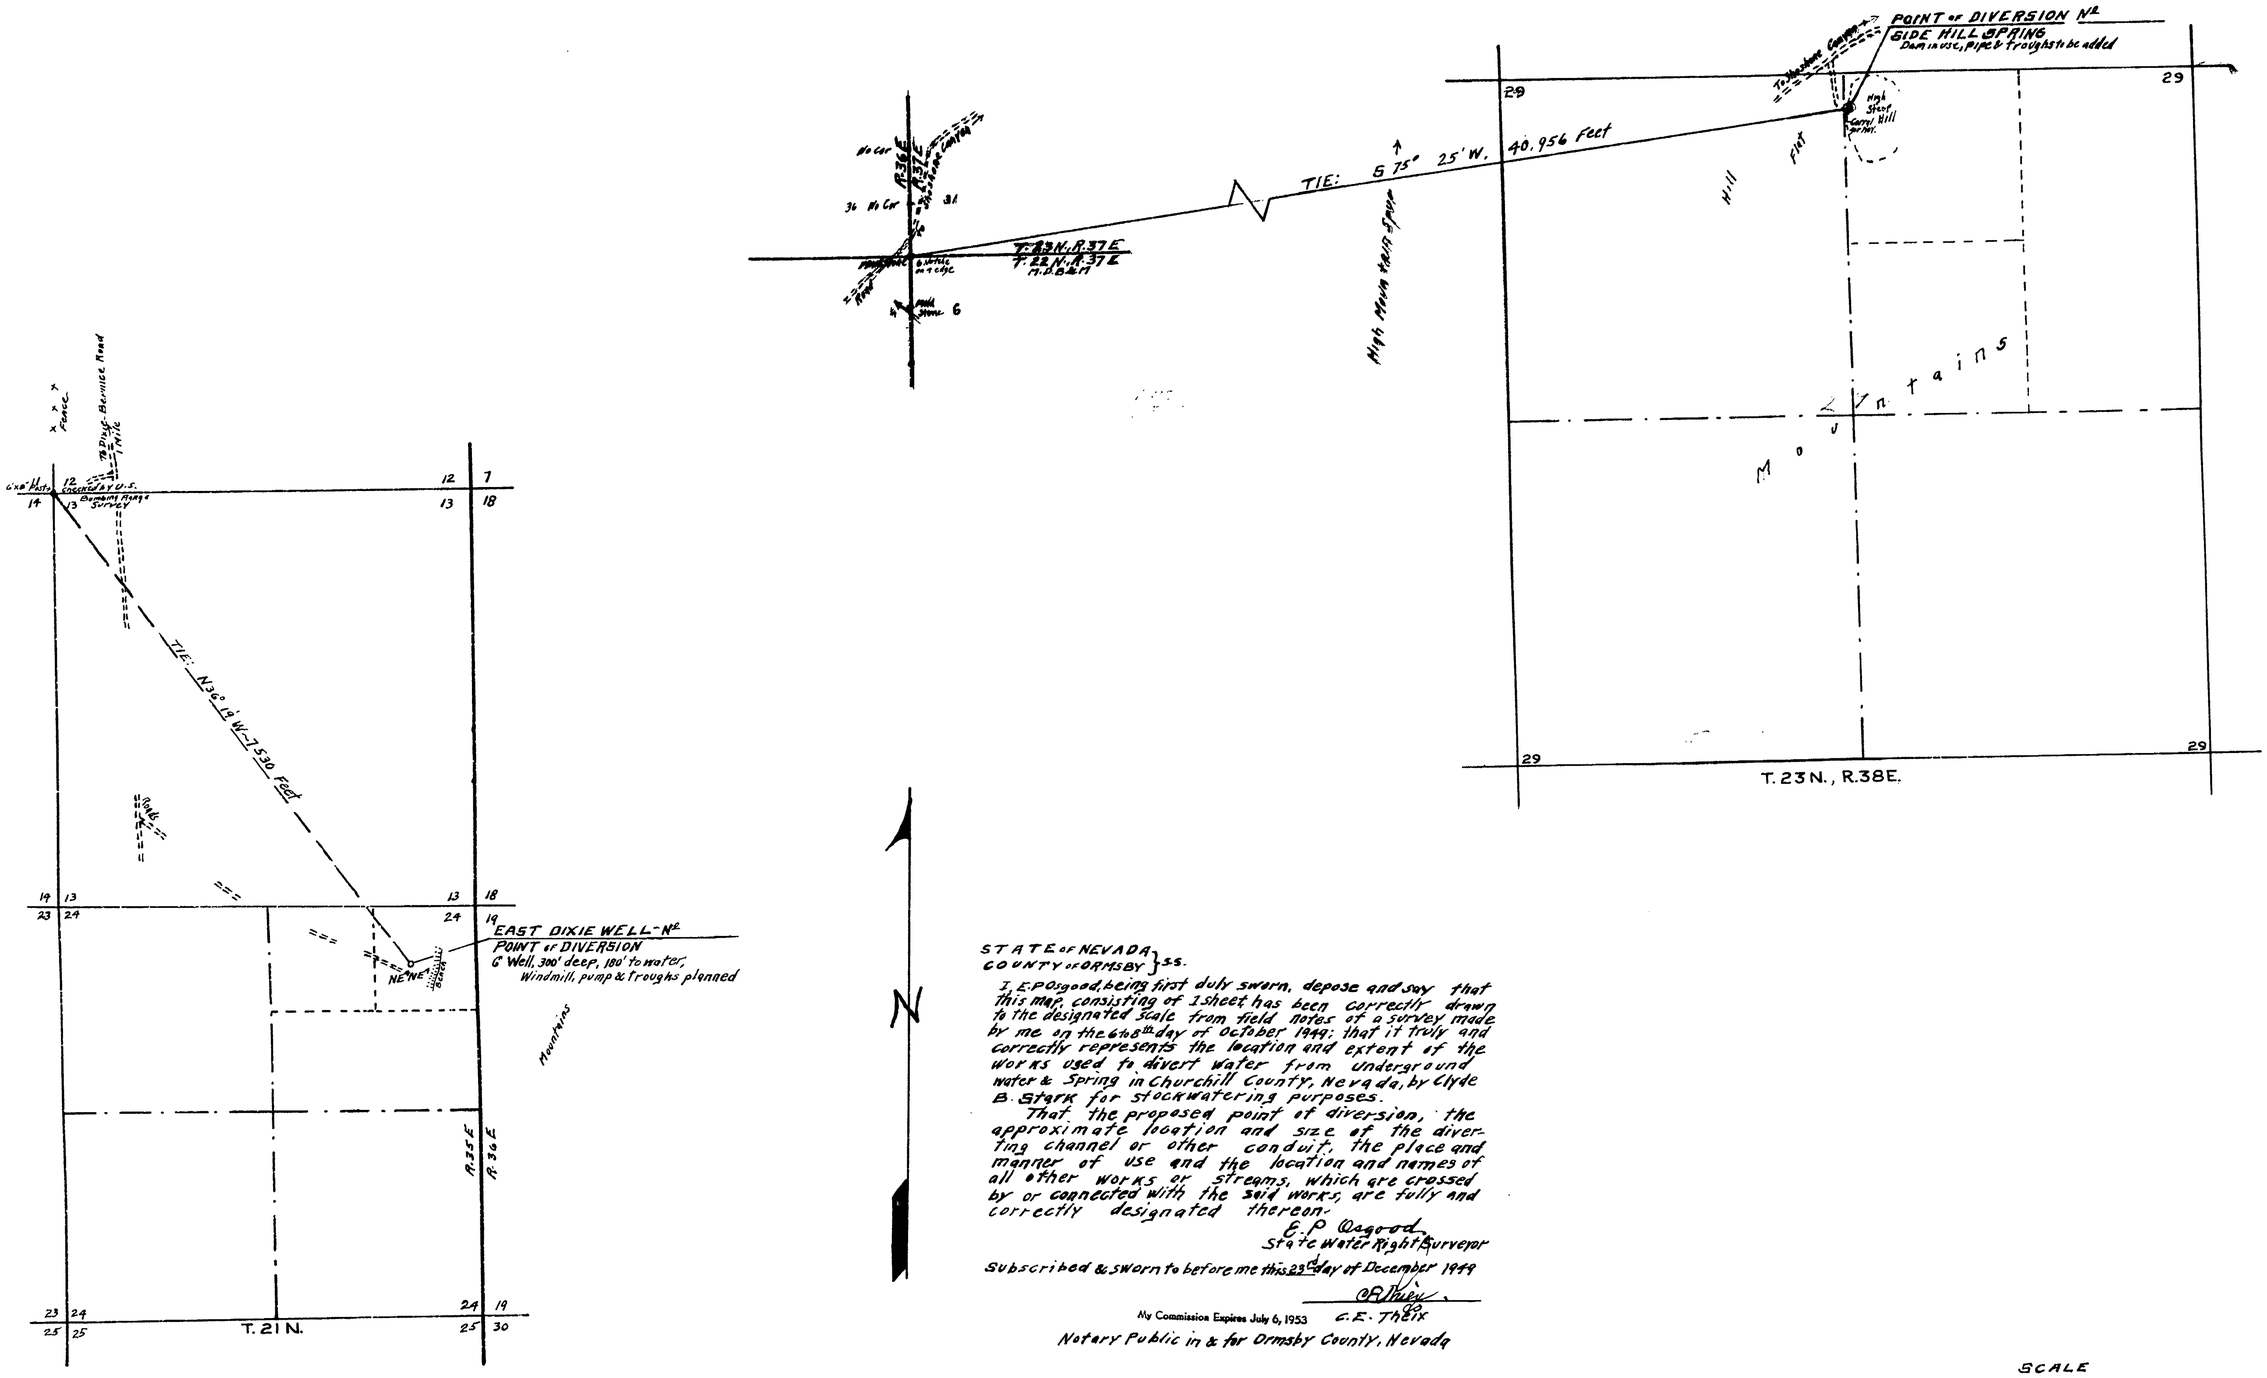

STATE of NEVADA }
COUNTY of ORMSBY } ss.

I, E.P. Osgood, being first duly sworn, depose and say that this map, consisting of 1 sheet has been correctly drawn to the designated scale from field notes of a survey made by me on the 6 to 8th day of October 1949; that it truly and correctly represents the location and extent of the works used to divert water from underground water & Spring in Churchill County, Nevada, by Clyde B. Stark for stockwatering purposes.

That the proposed point of diversion, the approximate location and size of the diverting channel or other conduit, the place and manner of use and the location and names of all other works or streams, which are crossed by or connected with the said works, are fully and correctly designated thereon.

E.P. Osgood
State Water Right Surveyor

Subscribed & sworn to before me this 23rd day of December 1949

C.E. Theix

My Commission Expires July 6, 1953

Notary Public in & for Ormsby County, Nevada

SCALE
1 Inch = 600 Feet
100 0 200 400 600 800 1000 2000 Feet

13269 Certificate No. 3591 Issued Apr. 3, 1951 for 0.0016 cfs.

FILED
DEC. 23, 1949

MAP TO ACCOMPANY APPLICATION
TO APPROPRIATE WATER FROM
EAST DIXIE WEEL-FOR STOCKWATERING-No
HILL SIDE SPRING-FOR STOCKWATERING-No
Churchill Co., Nevada
CLYDE B. STARK
December 1949 E.P. Osgood, St. Wat. Rt. Sur

13268-13269