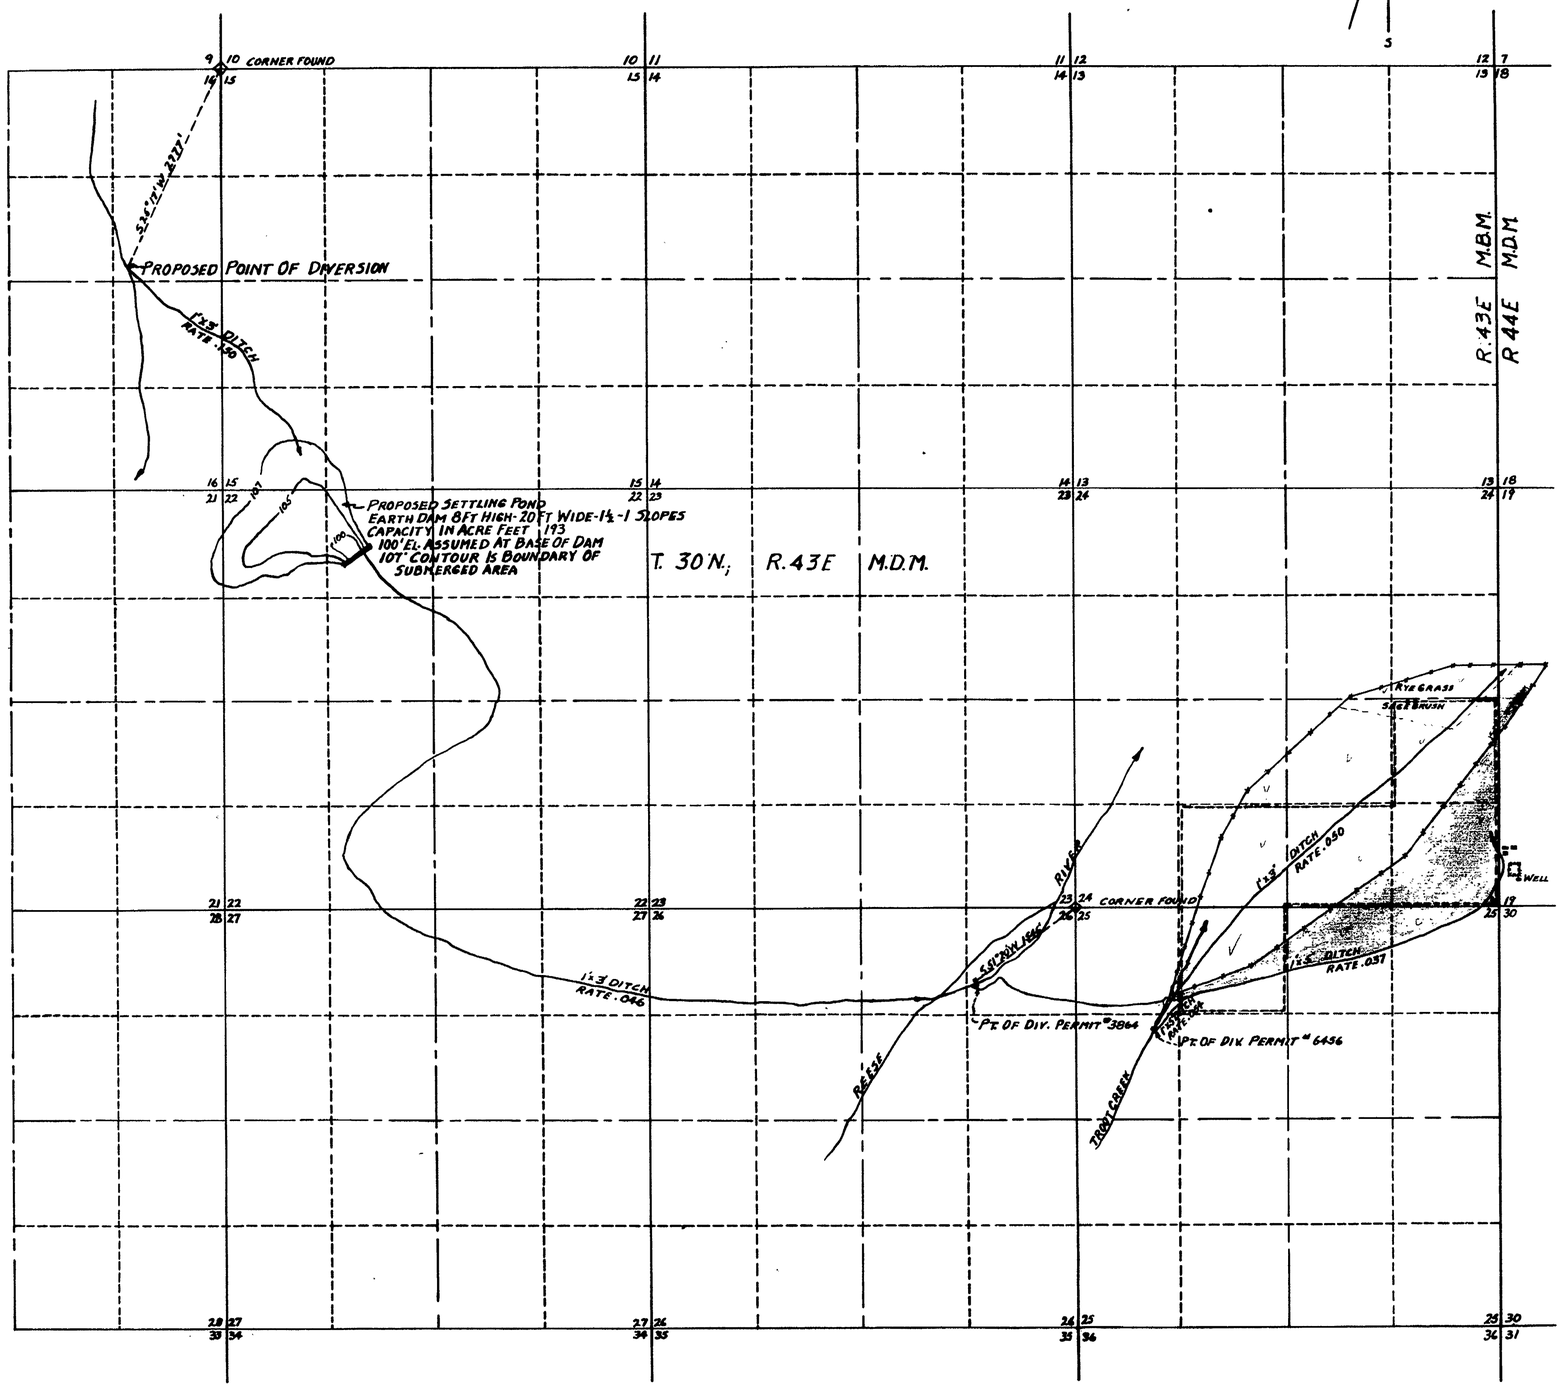

Section	Sub-Division	T	R	Cultivated Acreage	Description of Culture	Date of First Culture
25	NW¼ NW¼	30N	43E	0.41	Rye Grass Hay	
✓	NE¼ NW¼	✓	✓	3.96	Sage Br. Pasture	
✓	✓ ✓	✓	✓	21.83	Rye Grass Hay	
✓	NW¼ NE¼	✓	✓	2.99	✓ ✓ ✓	
✓	✓ ✓	✓	✓	16.26	Sage Br. Pasture	
✓	NE¼ NW¼	✓	✓	7.43	✓ ✓ ✓	
24	SE¼ SW¼	✓	✓	25.66	Rye Grass Hay	
✓	SW¼ SE¼	✓	✓	26.28	✓ ✓ ✓	
✓	✓ ✓	✓	✓	3.72	Sage Br. Pasture	
✓	SE¼ SE¼	✓	✓	22.34	✓ ✓ ✓	
✓	✓ ✓	✓	✓	6.59	Rye Grass Hay	
✓	NE¼ SW¼	✓	✓	2.66	✓ ✓ ✓	
✓	NW¼ SE¼	✓	✓	22.10	✓ ✓ ✓	
✓	✓ ✓	✓	✓	1.79	Rye Gr. Sage Br	
✓	NE¼ SE¼	✓	✓	6.83	✓ ✓ ✓ ✓	
✓	✓ ✓	✓	✓	26.57	Rye Grass Hay	
✓	✓ ✓	✓	✓	6.41	Sage Br. Pasture	
✓	✓ ✓	✓	✓	0.19	Sage Brush	
✓	SW¼ NE¼	✓	✓	1.26	Rye Gr. Sage Br.	
✓	SE¼ NE¼	✓	✓	10.67	✓ ✓ ✓ ✓	
✓	✓ ✓	✓	✓	0.39	Rye Grass Hay	
19	NW¼ SW¼	30N	44E	0.95	✓ ✓ ✓	
✓	✓ ✓	✓	✓	0.67	Sage Brush	
✓	SW¼ NW¼	✓	✓	0.21	✓ ✓	
✓	✓ ✓	✓	✓	3.46	Rye Grass Hay	
✓	✓ ✓	✓	×	0.74	Rye Gr. Sage Br.	

STATE OF NEVADA
COUNTY OF ORMSBY } SS

I, ROBERT A. ALLEN, BEING FIRST DULY SWORN, DISPOSE AND SAY THAT THIS MAP, HAS BEEN CORRECTLY DRAWN TO THE DESIGNATED SCALE FROM FIELD NOTES OF A SURVEY MADE UNDER MY SUPERVISION AND DIRECTION BETWEEN 11th DAY OF MARCH AND 12th OF MARCH; THAT IT TRULY AND CORRECTLY REPRESENTS THE PROPOSED LOCATION AND EXTEND OF THE WORK USED TO DIVERT WATER FROM A CHANNEL THAT CONVEYS WASTE AND OVERFLOW WATER FROM PLACER MINING OPERATIONS OF THE NATOMAS COMPANY, IN LANDER COUNTY, BY ROBERT E. CHIARA, FOR IRRIGATION PURPOSE, THAT THE PRORPOSED POINT OF DIVERSION, THE APPROXIMATE LOCATION AND SIZE OF THE DIVERTING CHANNEL, ALL RESERVOIRS OR BASINS, THE LOCATION AND NAMES OF ALL OTHER WORKS WHICH WILL CROSS OR CONNECT WITH THE PROPOSED WORKS, AND THE BOUNDARY OF ALL LANDS SHOWING BY 40 ACRE SUBDIVISIONS THE AREAS PROPOSED TO BE IRRIGATED ARE FULLY AND CORRECTLY DESIGNATED THEREON.

Robert A. Allen
STATE WATER RIGHT SURVEYOR

SUBSCRIBED AND SWORN TO BEFORE THIS 27th DAY OF April 1950

E. Chiarf
NOTARY PUBLIC IN AND FOR ORMSBY COUNTY, NEVADA

My Commission Expires July 6, 1953

FILED
APRIL 25, 1950
ENGINEER'S OFFICE

TO ACCOMPANY APPLICATION TO APPROPRIATE WATER FOR IRRIGATION BY ROBERT E. CHIARA FROM CHANNEL THAT CONVEYS WASTE AND OVERFLOW WATER FROM PLACER MINING OPERATIONS OF NATOMAS COMPANY

13270