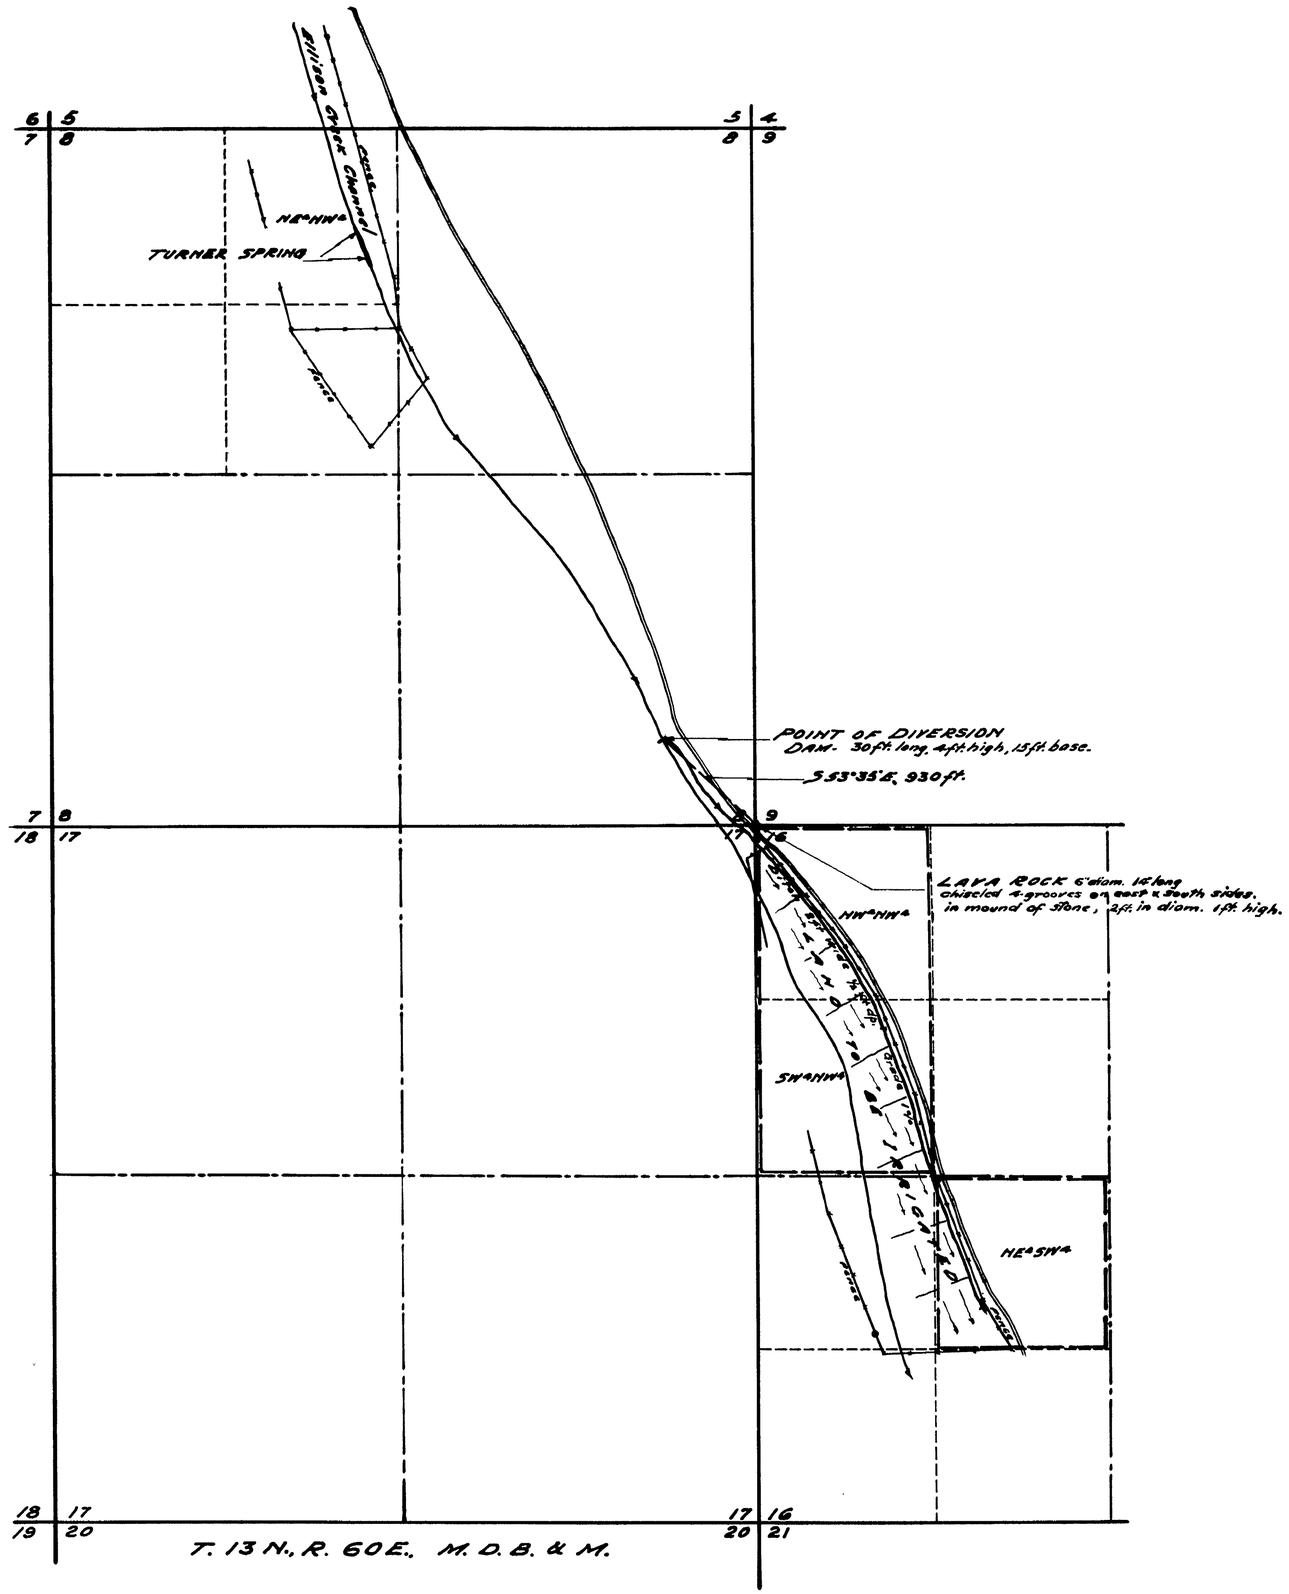

STATE OF NEVADA }
County of White Pine. } ss.

I, Robert W. Millard, being first duly sworn, depose and say that this map, consisting of one sheet, has been correctly drawn to the designated scale from field notes of a survey made by me between the 6th and 8th days of April, 1950.
That it truly and correctly represents the proposed location and extent of the works used to divert water from TURNER SPRING in White Pine County by JESS GARDNER for irrigation purposes. That the proposed point of diversion, the approximate location and size of the diverting channel, all reservoirs or basins, the location and names of all other works which will cross or connect with the proposed works, and the boundary of all lands, showing by 40-acre subdivisions the areas proposed to be irrigated, are fully and correctly designated thereon.

Robert W. Millard
State Water Right Surveyor.

Subscribed and sworn to before me this 10th. day of April, 1950.

F. A. Millard
Notary Public in and for White Pine County, Nevada.
My Commission expires December 22, 1953.

0' 500' 1000' 2000'
SCALE 1-IN. = 600 FT.

Certificate No. Issued

FILED
APR. 24, 1950
STATE ENGINEER'S OFFICE

MAP TO ACCOMPANY APPLICATION
TO APPROPRIATE WATER
FOR IRRIGATION
BY JESS GARDNER
FROM TURNER SPRING
SURVEYED APRIL 7, 1950.
BY - F.H. MILLARD & SON.

13272