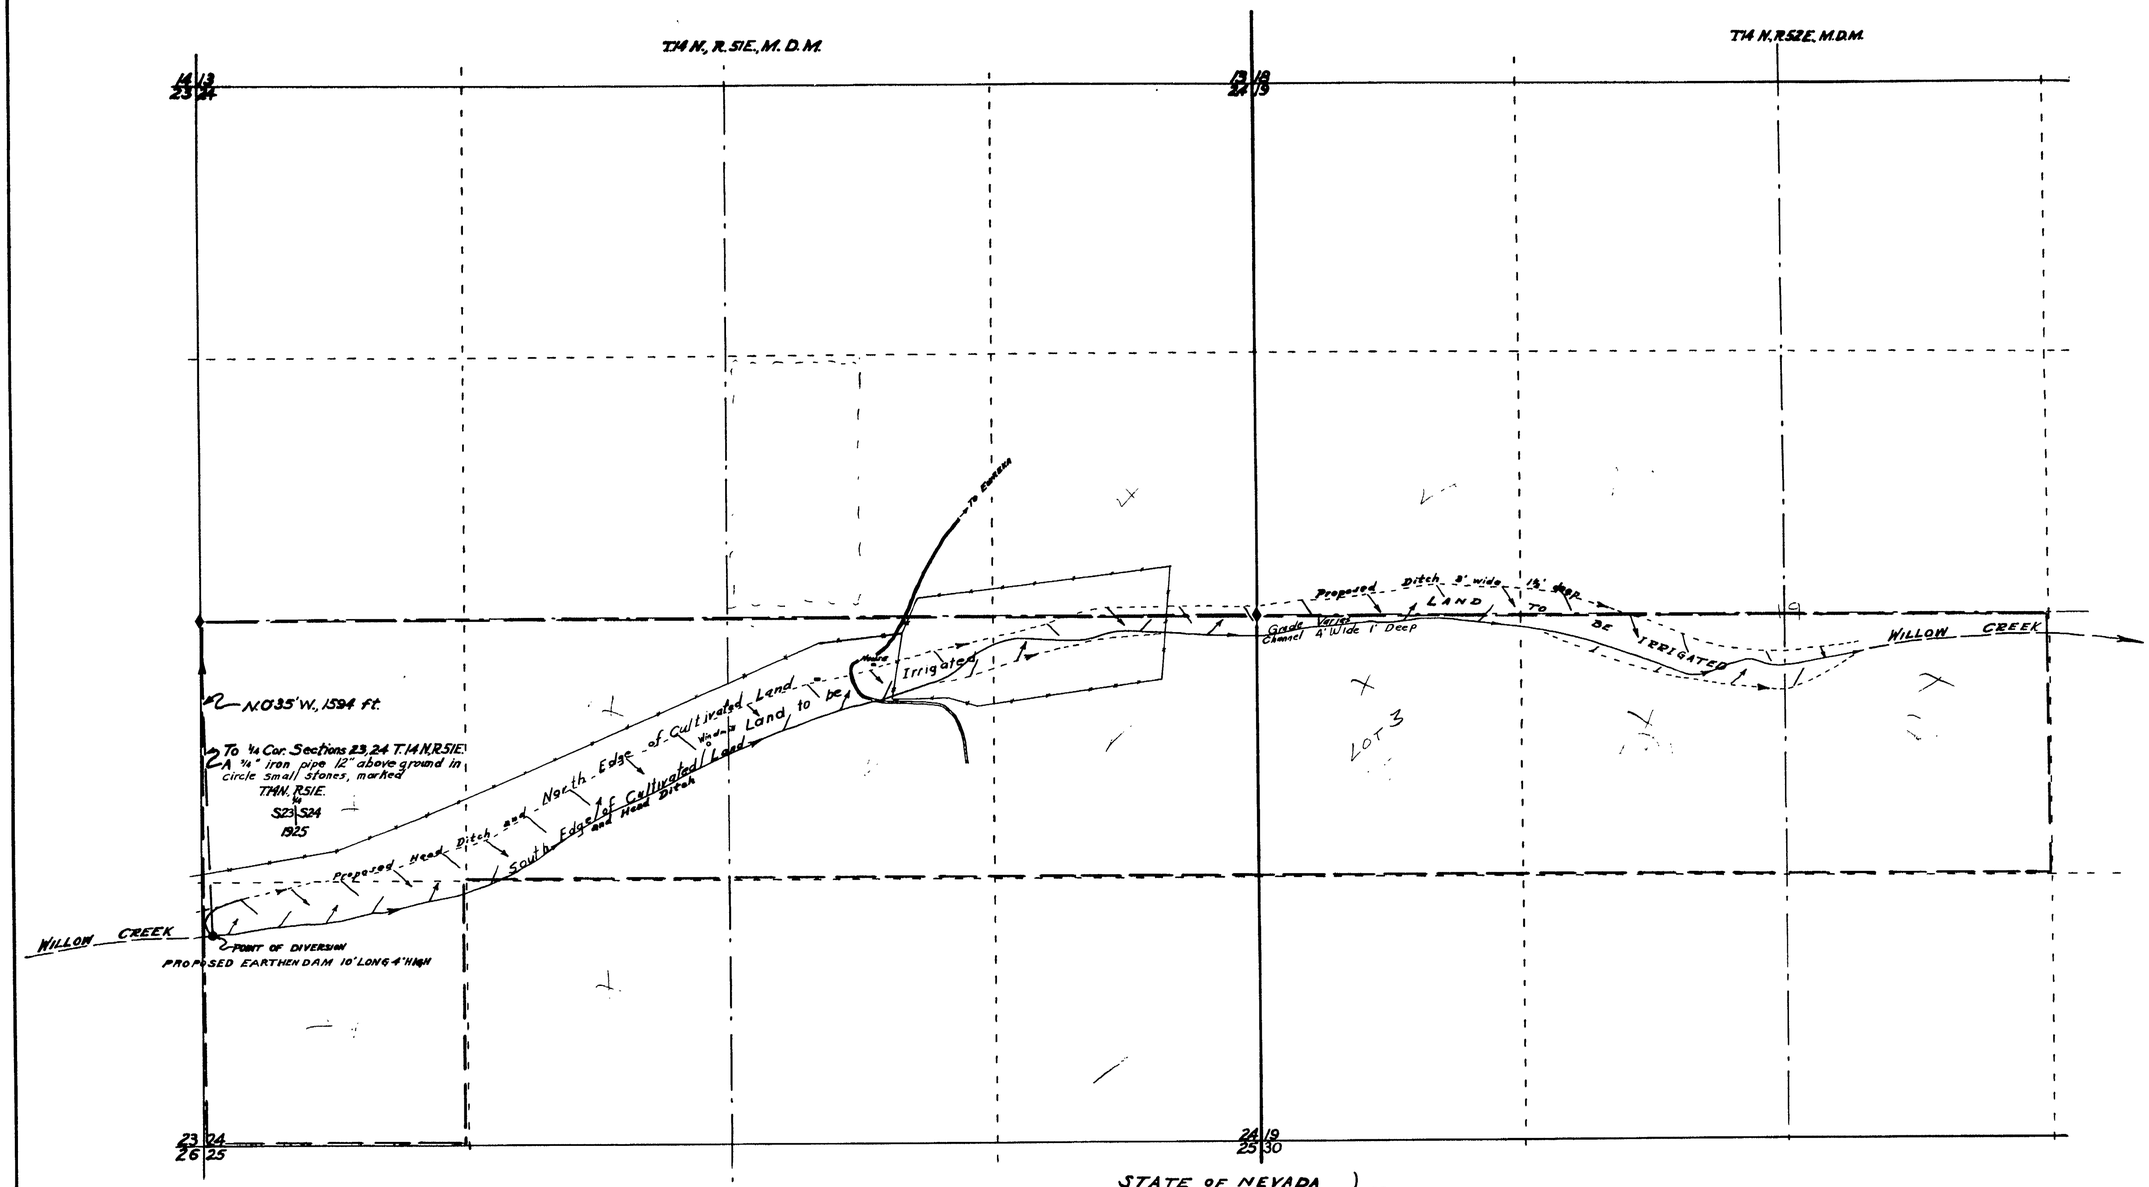

LAND TAKEN UNDER DESERT LAND ENTRY
T14N.R51E., M.D.B.&M.
SECTION 24
W½ SW¼
NE¼ SW¼
N½ SE¼
T14N.R52E., M.D.B.&M.
SECTION 19
LOT 3
NE¼ SW¼
NW¼ SE¼

STATE OF NEVADA }
County of White Pine } ss.

I, Robert W. Millard, being first duly sworn, depose and say that this map, consisting of one sheet, has been correctly drawn to the designated scale from field notes of a survey made by me on the 18th day of February, 1950; that it truly and correctly represents the proposed location and extent of the works used to divert water from WILLOW CREEK in NYE COUNTY by BERNICE ELAINE KINCAID for irrigation purposes. That the proposed point of diversion, the approximate location and size of the diverting channel, all reservoirs or basins, the location and names of all other works which will cross or connect with the proposed works, and the boundary of all lands, showing by 40-acre subdivisions the areas proposed to be irrigated, are fully and correctly designated thereon.

Robert W. Millard
State Water Right Surveyor

Subscribed and sworn to before me this 23rd day of March, 1950.

F. W. Millard
Notary Public in and for White Pine County, Nevada
My Commission expires December 22, 1953.

FILED
MAR. 27, 1950
STATE ENGINEER'S OFFICE

OFFICE STATE ENGINEER
MAR 27 50
RECEIVED

0' 500' 1000' 2000'
SCALE 1 IN = 400 FEET

MAP TO ACCOMPANY APPLICATION TO APPROPRIATE WATER
FOR IRRIGATION
BY BERNICE ELAINE KINCAID
FROM WILLOW CREEK

SURVEYED FEBRUARY 18, 1950
BY
F.W. MILLARD & SON
ELY - NEVADA

See letter file 12

15317

15317 — 13274