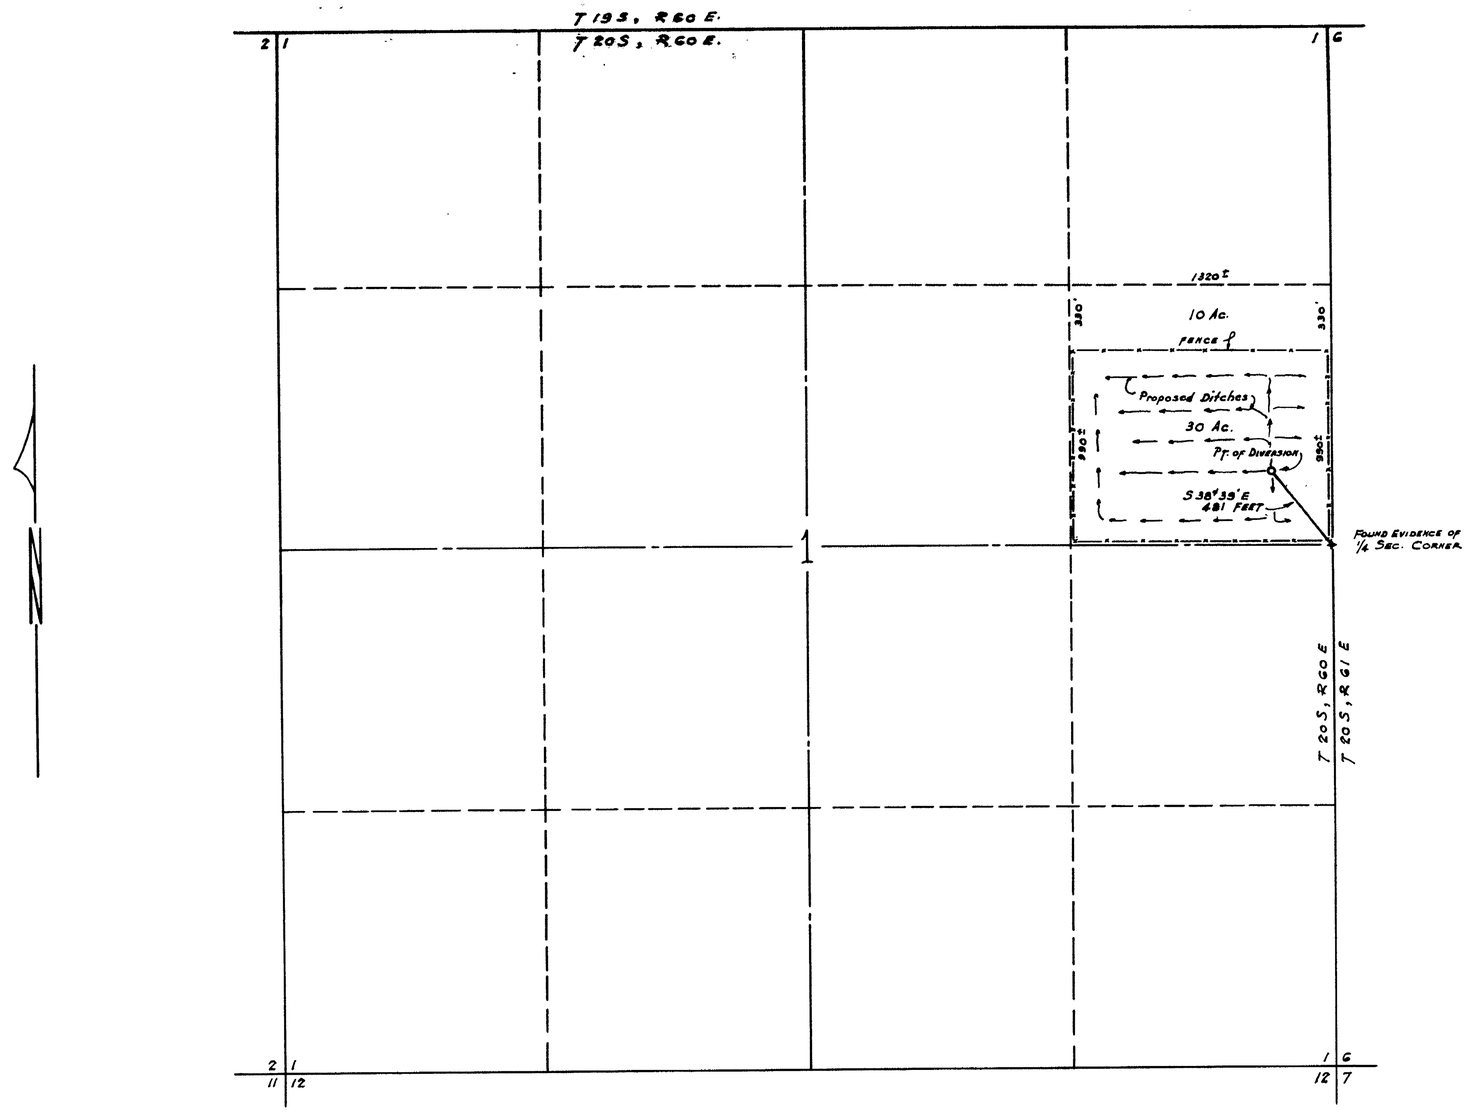

SEC. 1, T 20 S, R 60 E, MD. B & M.

STATE OF NEVADA }
COUNTY OF CLARK } SS.

I, JACK ASHER, BEING FIRST DULY SWORN, DEPOSE AND SAY THAT THIS MAP, CONSISTING OF ONE SHEET, HAS BEEN CORRECTLY DRAWN TO THE DESIGNATED SCALE FROM THE FIELD NOTES OF A SURVEY MADE BY ME AND COMPLETED ON THE 18TH DAY OF FEBRUARY, 1950. THAT IT TRULY AND CORRECTLY REPRESENTS THE PROPOSED LOCATION AND EXTENT OF THE WORKS USED TO DIVERT WATER FROM LAS VEGAS ARTESIAN BASIN, COUNTY OF CLARK, STATE OF NEVADA, BY: WILLIAM A. SHERRILL FOR IRRIGATION & DOMESTIC PURPOSES, THAT THE POINT OF DIVERSION, THE APPROXIMATE LOCATION AND SIZE OF THE DIVERTING CHANNEL, ALL RESERVOIRS OR BASINS, THE LOCATION AND NAMES OF ALL OTHER WORKS WHICH WILL CROSS OR CONNECT WITH THE PROPOSED WORKS ARE FULLY AND CORRECTLY REPRESENTED THEREON.

Jack Asher
STATE WATER RIGHT SURVEYOR

Certificate No. [redacted] Issued Feb. 16, 1956

SUBSCRIBED AND SWORN TO BEFORE ME THIS 20th DAY OF February AD. 1950.

J. E. McMenin
NOTARY PUBLIC IN AND FOR CLARK COUNTY, NEVADA.

MY COMMISSION EXPIRES: Aug-10-1950.

FILED
FEB 23, 1950
STATE ENGINEER'S OFFICE

0 400 800 1200 1600 2000
SCALE IN FEET

MAP TO ACCOMPANY
APPLICATION TO APPROPRIATE WATER
BY
WILLIAM A. SHERRILL
FOR
IRRIGATION & DOMESTIC USE
FROM
LAS VEGAS ARTESIAN BASIN
CLARK COUNTY — NEVADA

13275