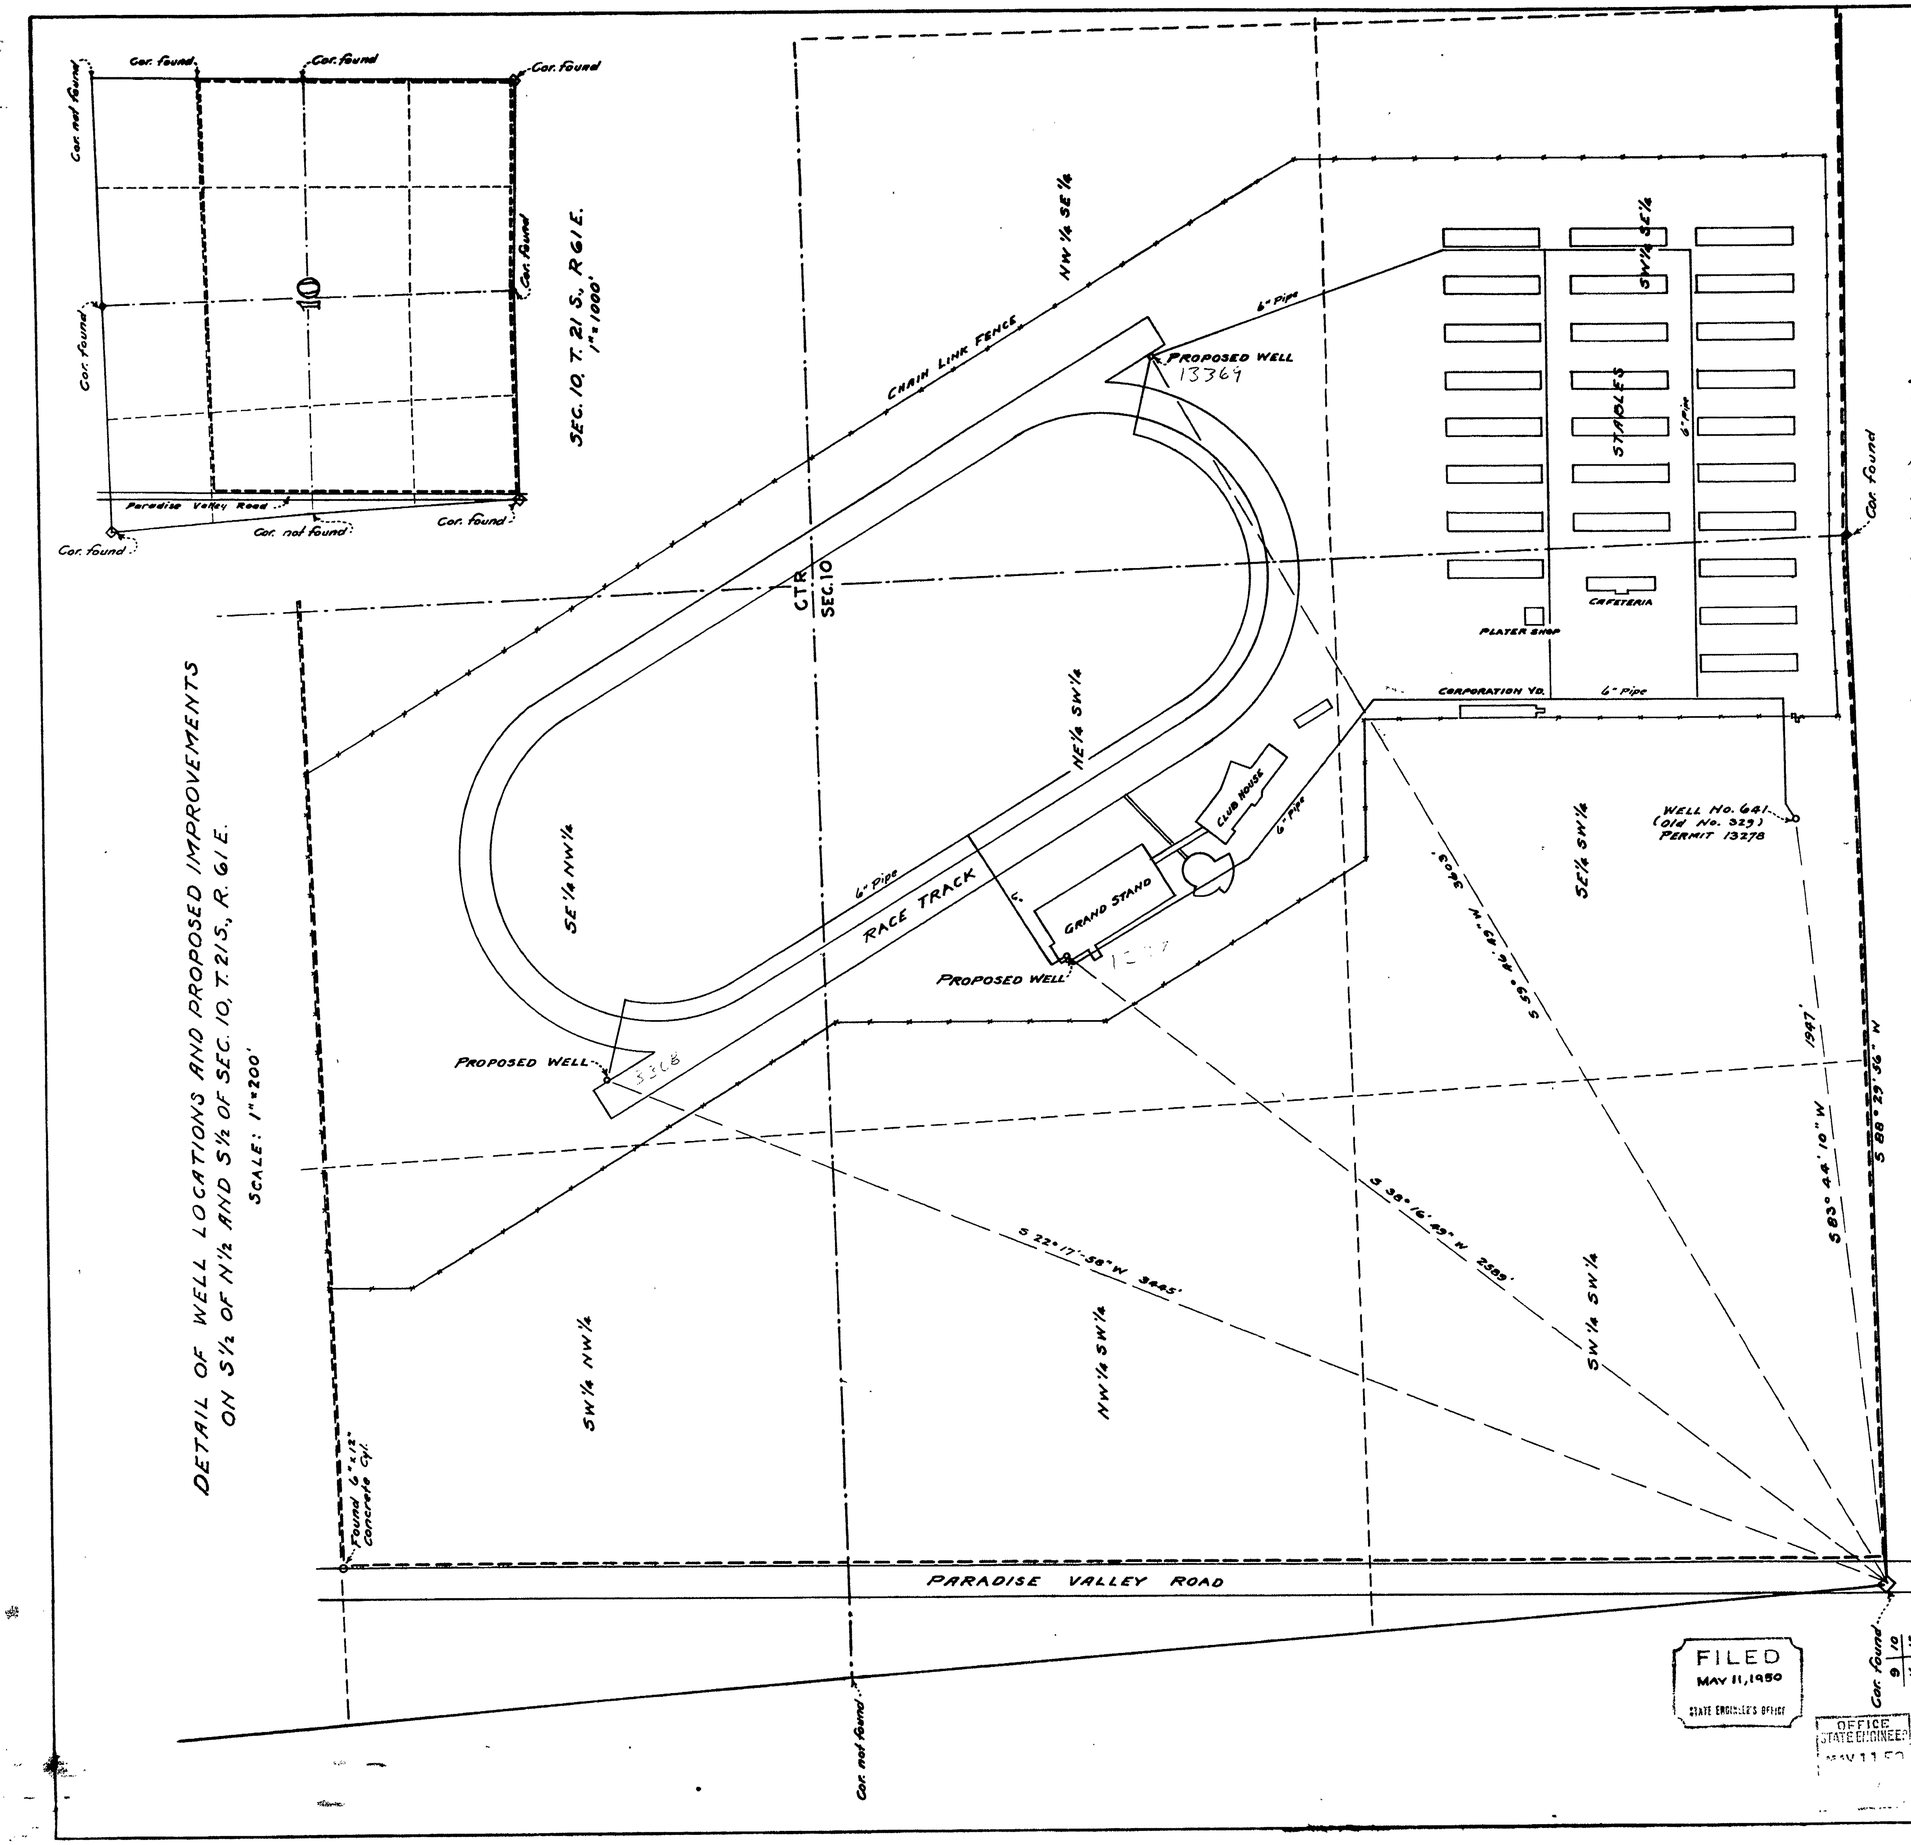

State of Nevada }
County of Clark } ss

I, Sherman Mason, being first duly sworn depose and say that this map consisting of one sheet has been correctly drawn to the designated scale from field notes of a survey made under my supervision and direction between the 24th and the 27th days of April 1950; that it truly and correctly represents the location and extent of the proposed works used to divert water from Las Vegas Artesian Basin in Clark County by Las Vegas Thoroughbred Racing Association for the construction and operation of a Race Track and accessory structures. That the proposed points of diversion, the location and approximate size of pipe lines, the location of said Race Track and the locations and character of accessory structures are fully and correctly designated thereon.

Sherman Mason
State Water Right Surveyor

Subscribed and sworn to before me this 9th day of May, 1950.
Norma Wadsworth

Notary Public in and for
Clark County, Nevada.

Basis of Bearings: South line of SW ¼ of Sec. 10, S88°29'56"W, as shown on Map of Resurvey thereof File 1, Page 25, Clark County, Nevada, Records.

0 500 1000 2000 3000 4000
SCALE: 1" = 1000'

0 100 200 300 400 500 600 700 800
50
SCALE: 1" = 200'

MAP TO ACCOMPANY APPLICATION
FOR THREE WELLS, ALSO
SHOWING LOCATION OF WELL Nº 641,
APPLICATION Nº 13278,
FOR
~RACE TRACK OPERATION~
BY
LAS VEGAS THOROUGHBRED RACING ASSOCIATION
FROM
LAS VEGAS ARTESIAN BASIN

13278-13368-13369-13370