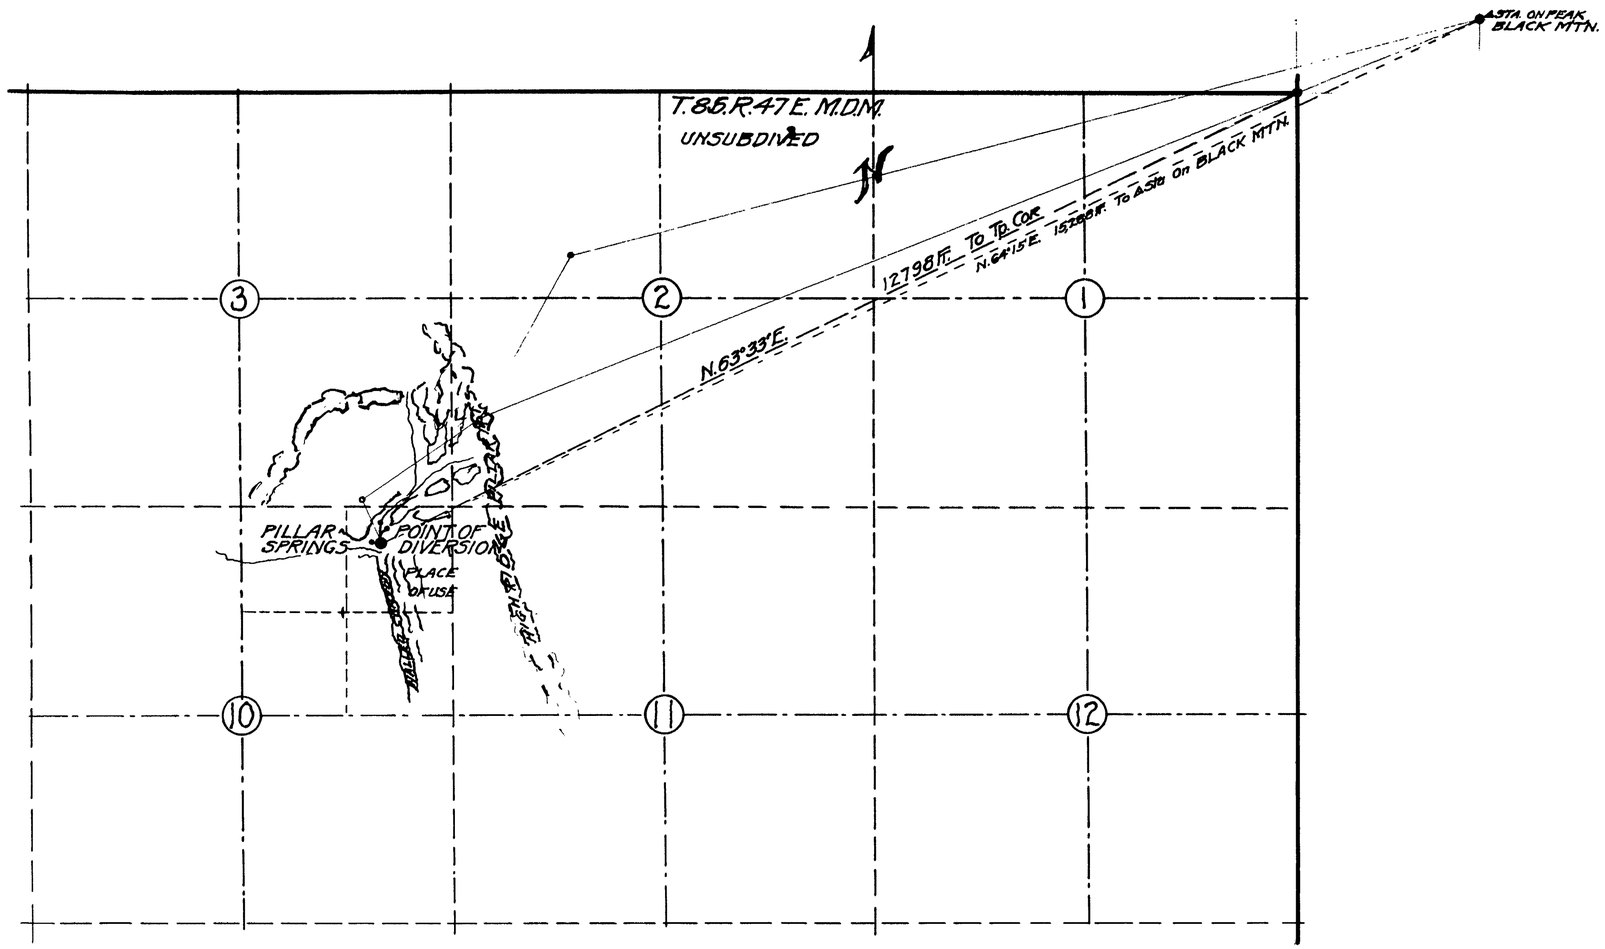

State of Nevada }
County of Mineral } ss.

I, L.B. Spencer, being duly sworn, depose and say that this map has been correctly drawn to the designated scale from the Field Notes of a survey made by me on September 20th 1950; that it truly and correctly shows the proposed works used to divert the water from Pillar Spring in Nye County, for Stockwatering Purposes by James M. Daniels; That the Point of Diversion, Place of Use and all other works are fully and correctly shown.

State Water Right Surveyor.

Subscribed and sworn to before me this 2 day of October, 1950.

Notary Public in and for Mineral County, Nev.

FILED
Oct 11, 1950
STATE ENGINEER'S OFFICE

OFFICE STATE ENGINEER
OCT 11 50
RECEIVED AND

Certificate No. 4664 Issued May 28 1958

SCALE IN FEET

0 500 1000 2000 3000 4000 5000

MAP

TO ACCOMPANY APPLICATION TO APPROPRIATE WATER FOR STOCKWATERING BY JAMES M. DANIELS FROM PILLAR SPRINGS IN NYE COUNTY, NEVADA.

SCALE 1" = 1000 ft. SURVEYED SEPTEMBER 20, 1950

BY L.B. SPENCER, ST. W.R. SUR.

13283