State of Nevada } ss.
County of Mineral }

I, L.B. Spencer, being duly sworn, depose and say that this map has been correctly drawn to the designated scale from the Field Notes of a survey made by me on May 14th, 1950; that it truly and correctly shows the proposed works used to divert the water from Underground Source, Salsbury Well in Nye County, for Stockwatering purposes by James M. Daniels. That the Point of Diversion, Place of Use and all other works are fully and correctly shown.

L.B. Spencer
State Water Right Surveyor.

Subscribed and sworn to before me this 10 day of June 1950.

K Courslink
Notary Public in and for Mineral County, Nevada.

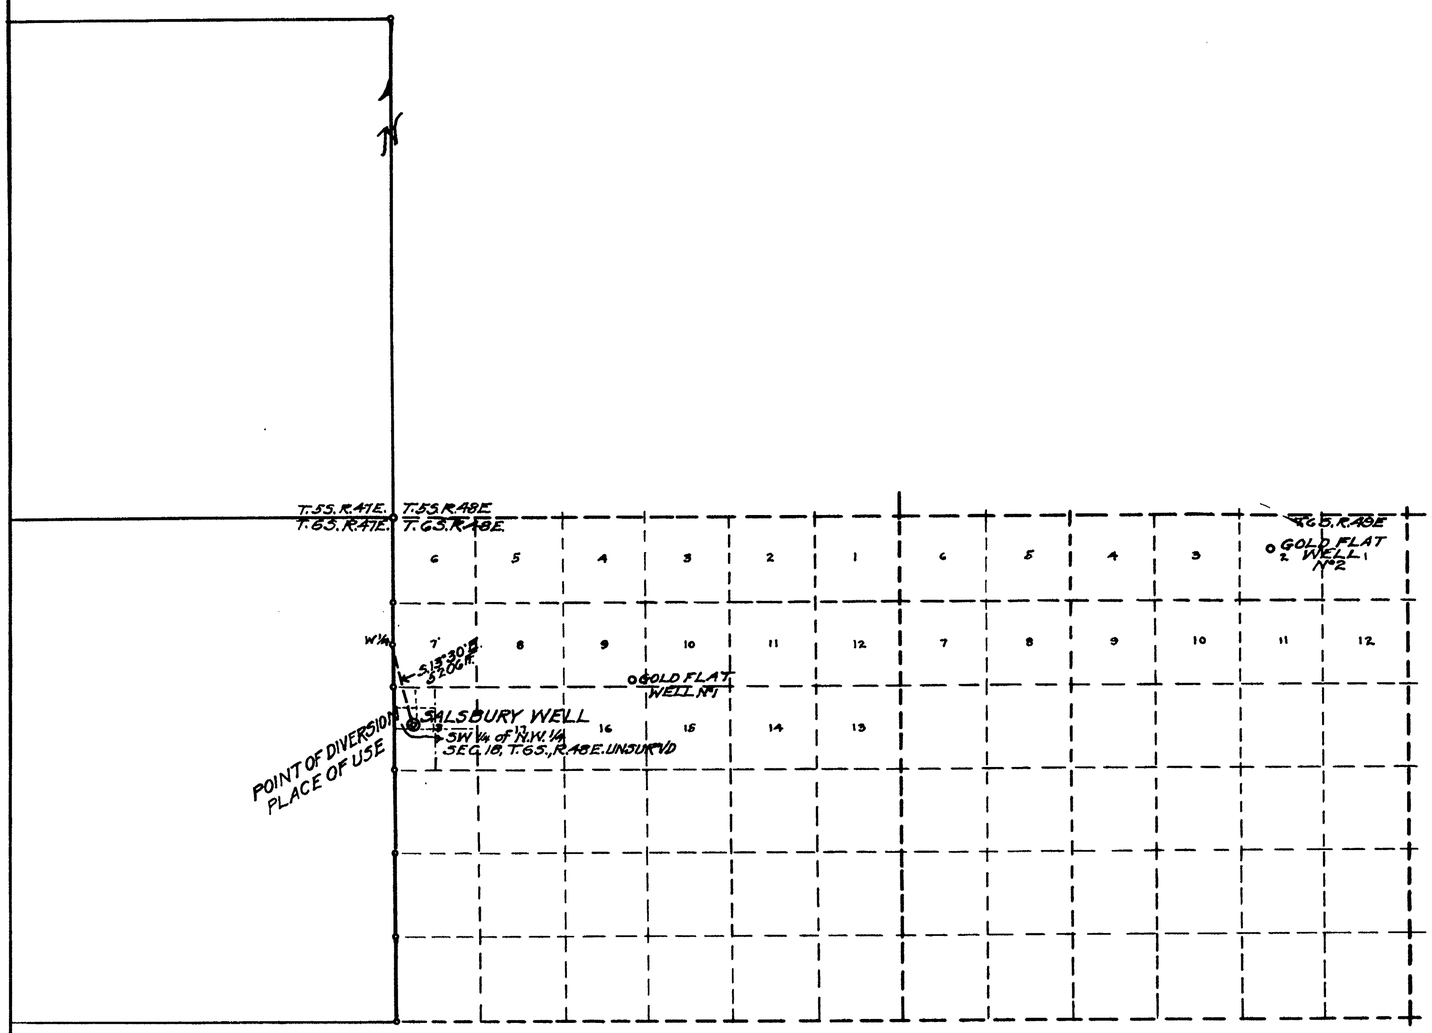

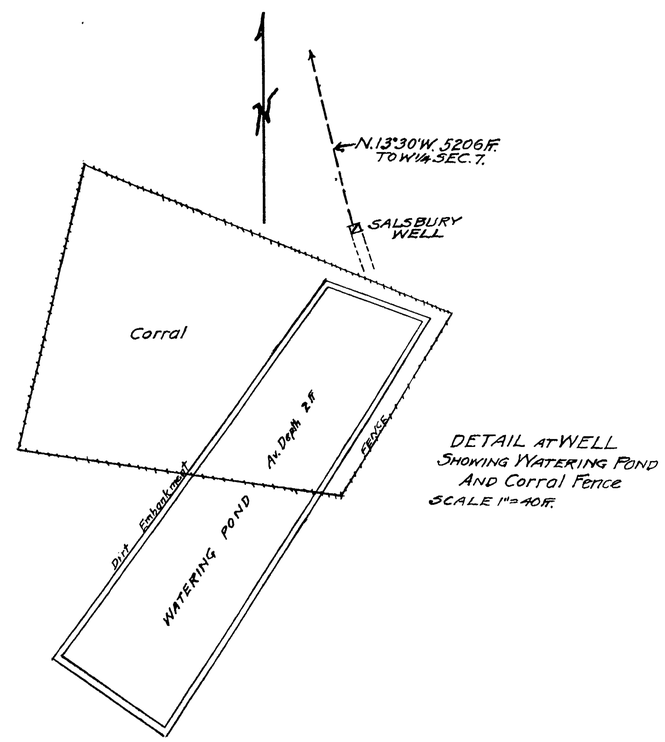

DETAIL AT WELL
SHOWING WATERING POND
AND CORRAL FENCE
SCALE 1" = 40 ft.

SCALE IN FEET
0 5000 10000 15000 20000 25000

FILED
JUNE 13, 1950
STATE ENGINEER'S OFFICE

MAP

TO ACCOMPANY APPLICATION TO APPROPRIATE WATER FOR STOCKWATERING BY JAMES M. DANIELS FROM UNDERGROUND SOURCE SALSBURY WELL IN NYE COUNTY, NEVADA.

SCALE 1" = 5000 ft.

SURVEYED MAY 14TH 1950
BY L. B. SPENCER
State Water Right Surveyor.

13287