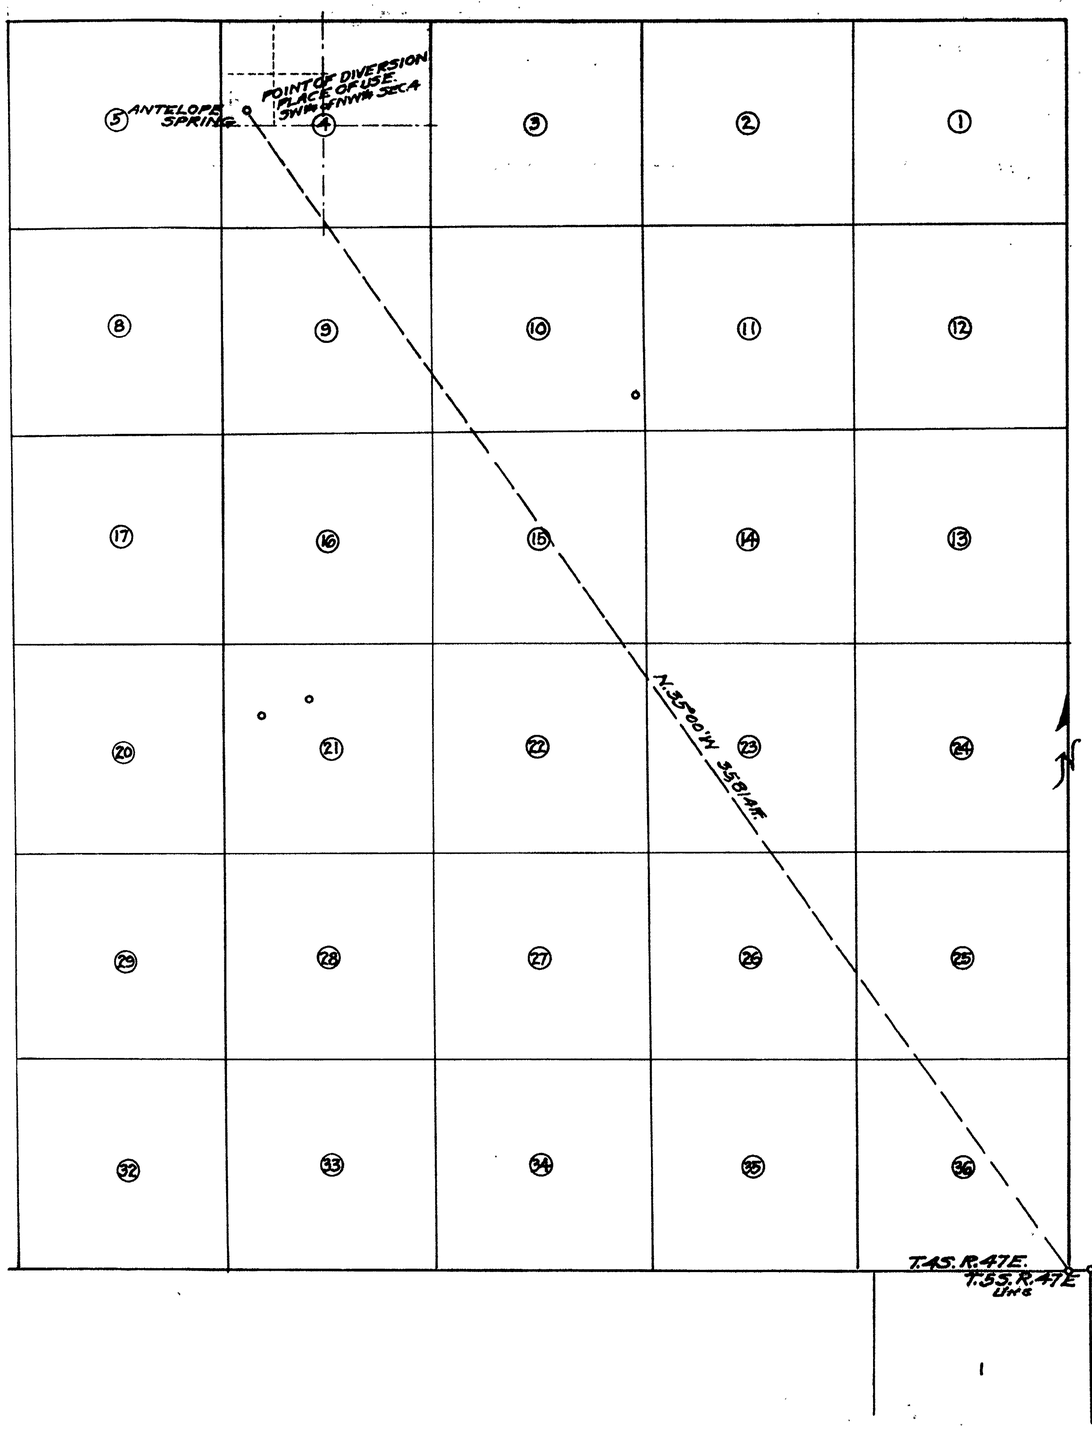

State of Nevada }
County of Mineral } ss.

I, L. B. Spencer, being duly sworn, depose and say that this map has been correctly drawn to the designated scale from the Field Notes of a survey made by me April 13th to 15th, 1950, that it truly and correctly shows the proposed works used to divert the water from Antelope Spring in Nye County, Nevada, for Stockwatering Purposes by James M. Daniels, That the Point of Diversion, Place of Use and all other works are fully and correctly shown.

[signature]
State Water Right Surveyor.

Subscribed and sworn to before me this 29 day of April 1950.

[signature]
Notary Public in and for Mineral County, Nevada

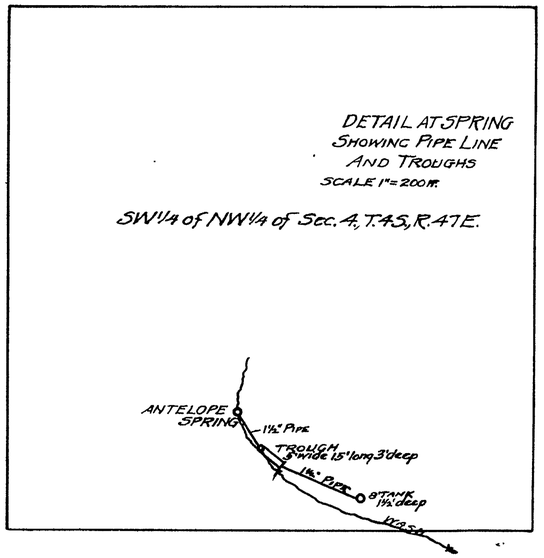

Certificate No. 4170 Issued Jan. 24, 1955

SCALE IN FEET.
0 1000 2000 4000 6000 8000 10000

FILED
MAY 3, 1950
STATE ENGINEER'S OFFICE

OFFICE
STATE ENGINEER
MAY - 3 50

MAP
TO ACCOMPANY APPLICATION TO APPROPRIATE WATER FOR STOCKWATERING
BY JAMES M. DANIELS
FROM ANTELOPE SPRING IN NYE COUNTY, NEVADA.

SCALE 1"=2000 FT
DETAIL 1"=200 FT

SURVEYED APR. 13-15, 1950
BY L. B. SPENCER
STATE WATERRIGHT SUR.
MINA, NEV.

13288