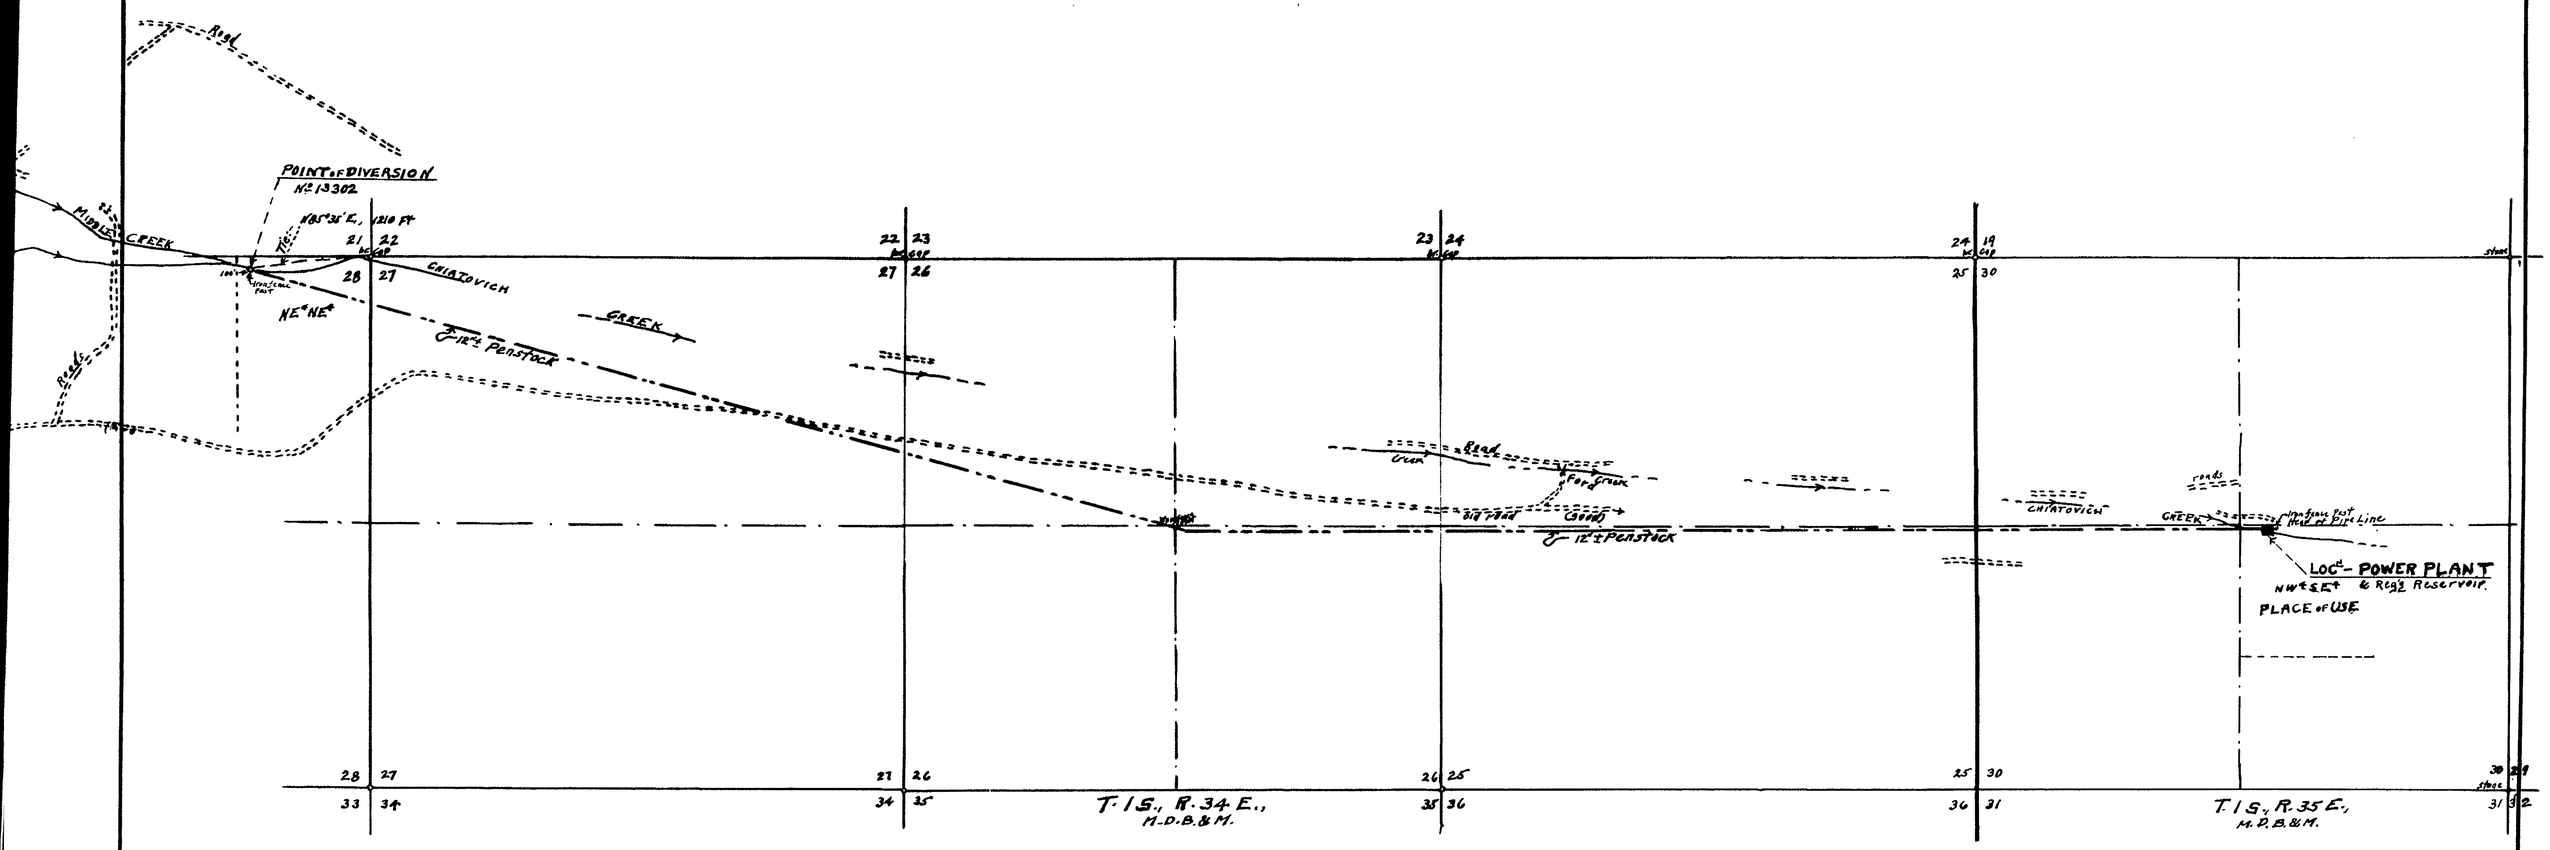

STATE of NEVADA }
COUNTY of ORMSBY } S.S.

I, E.P. Osgood, being first duly sworn, depose and say, that this map, consisting of 2 sheet, has been correctly drawn to the designated scale from field notes of a survey made by me on the 8th & 9th days of April, 1950; that it truly and correctly represents the location and extent of the works used to divert water from Chiatovich Creek, combined with Middle Creek, for POWER purposes, in Esmeralda County, Nevada, by REX B. CLARK.

That the proposed point of diversion, the approximate location and sizes of the diverting channels or other conduits, the place and manner of use and the location and names of all other works or streams, which are crossed by or connected with the said works, are fully and correctly designated thereon.

E.P. Osgood
State Water Right Surveyor

Subscribed & sworn to before me this 3rd day of July, 1952.

C.E. Thierry

Notary Public in & for Ormsby County, Nevada

My Commission Expires July 6, 1953

FILED
JULY 3, 1952
STATE ENGINEER'S OFFICE

OFFICE STATE ENGINEER

SCALE
1 Inch = 800 Feet
1000 0 1000 2000 3000 Ft

MAP
TO ACCOMPANY APPL^N No. 13302
TO APPROPRIATE WATER
FOR POWER
BY
REX B. CLARK
From Chiatovich Creek
Esmeralda County, Nevada
April 1950
E.P. Osgood St. Water Right Surv.

13302