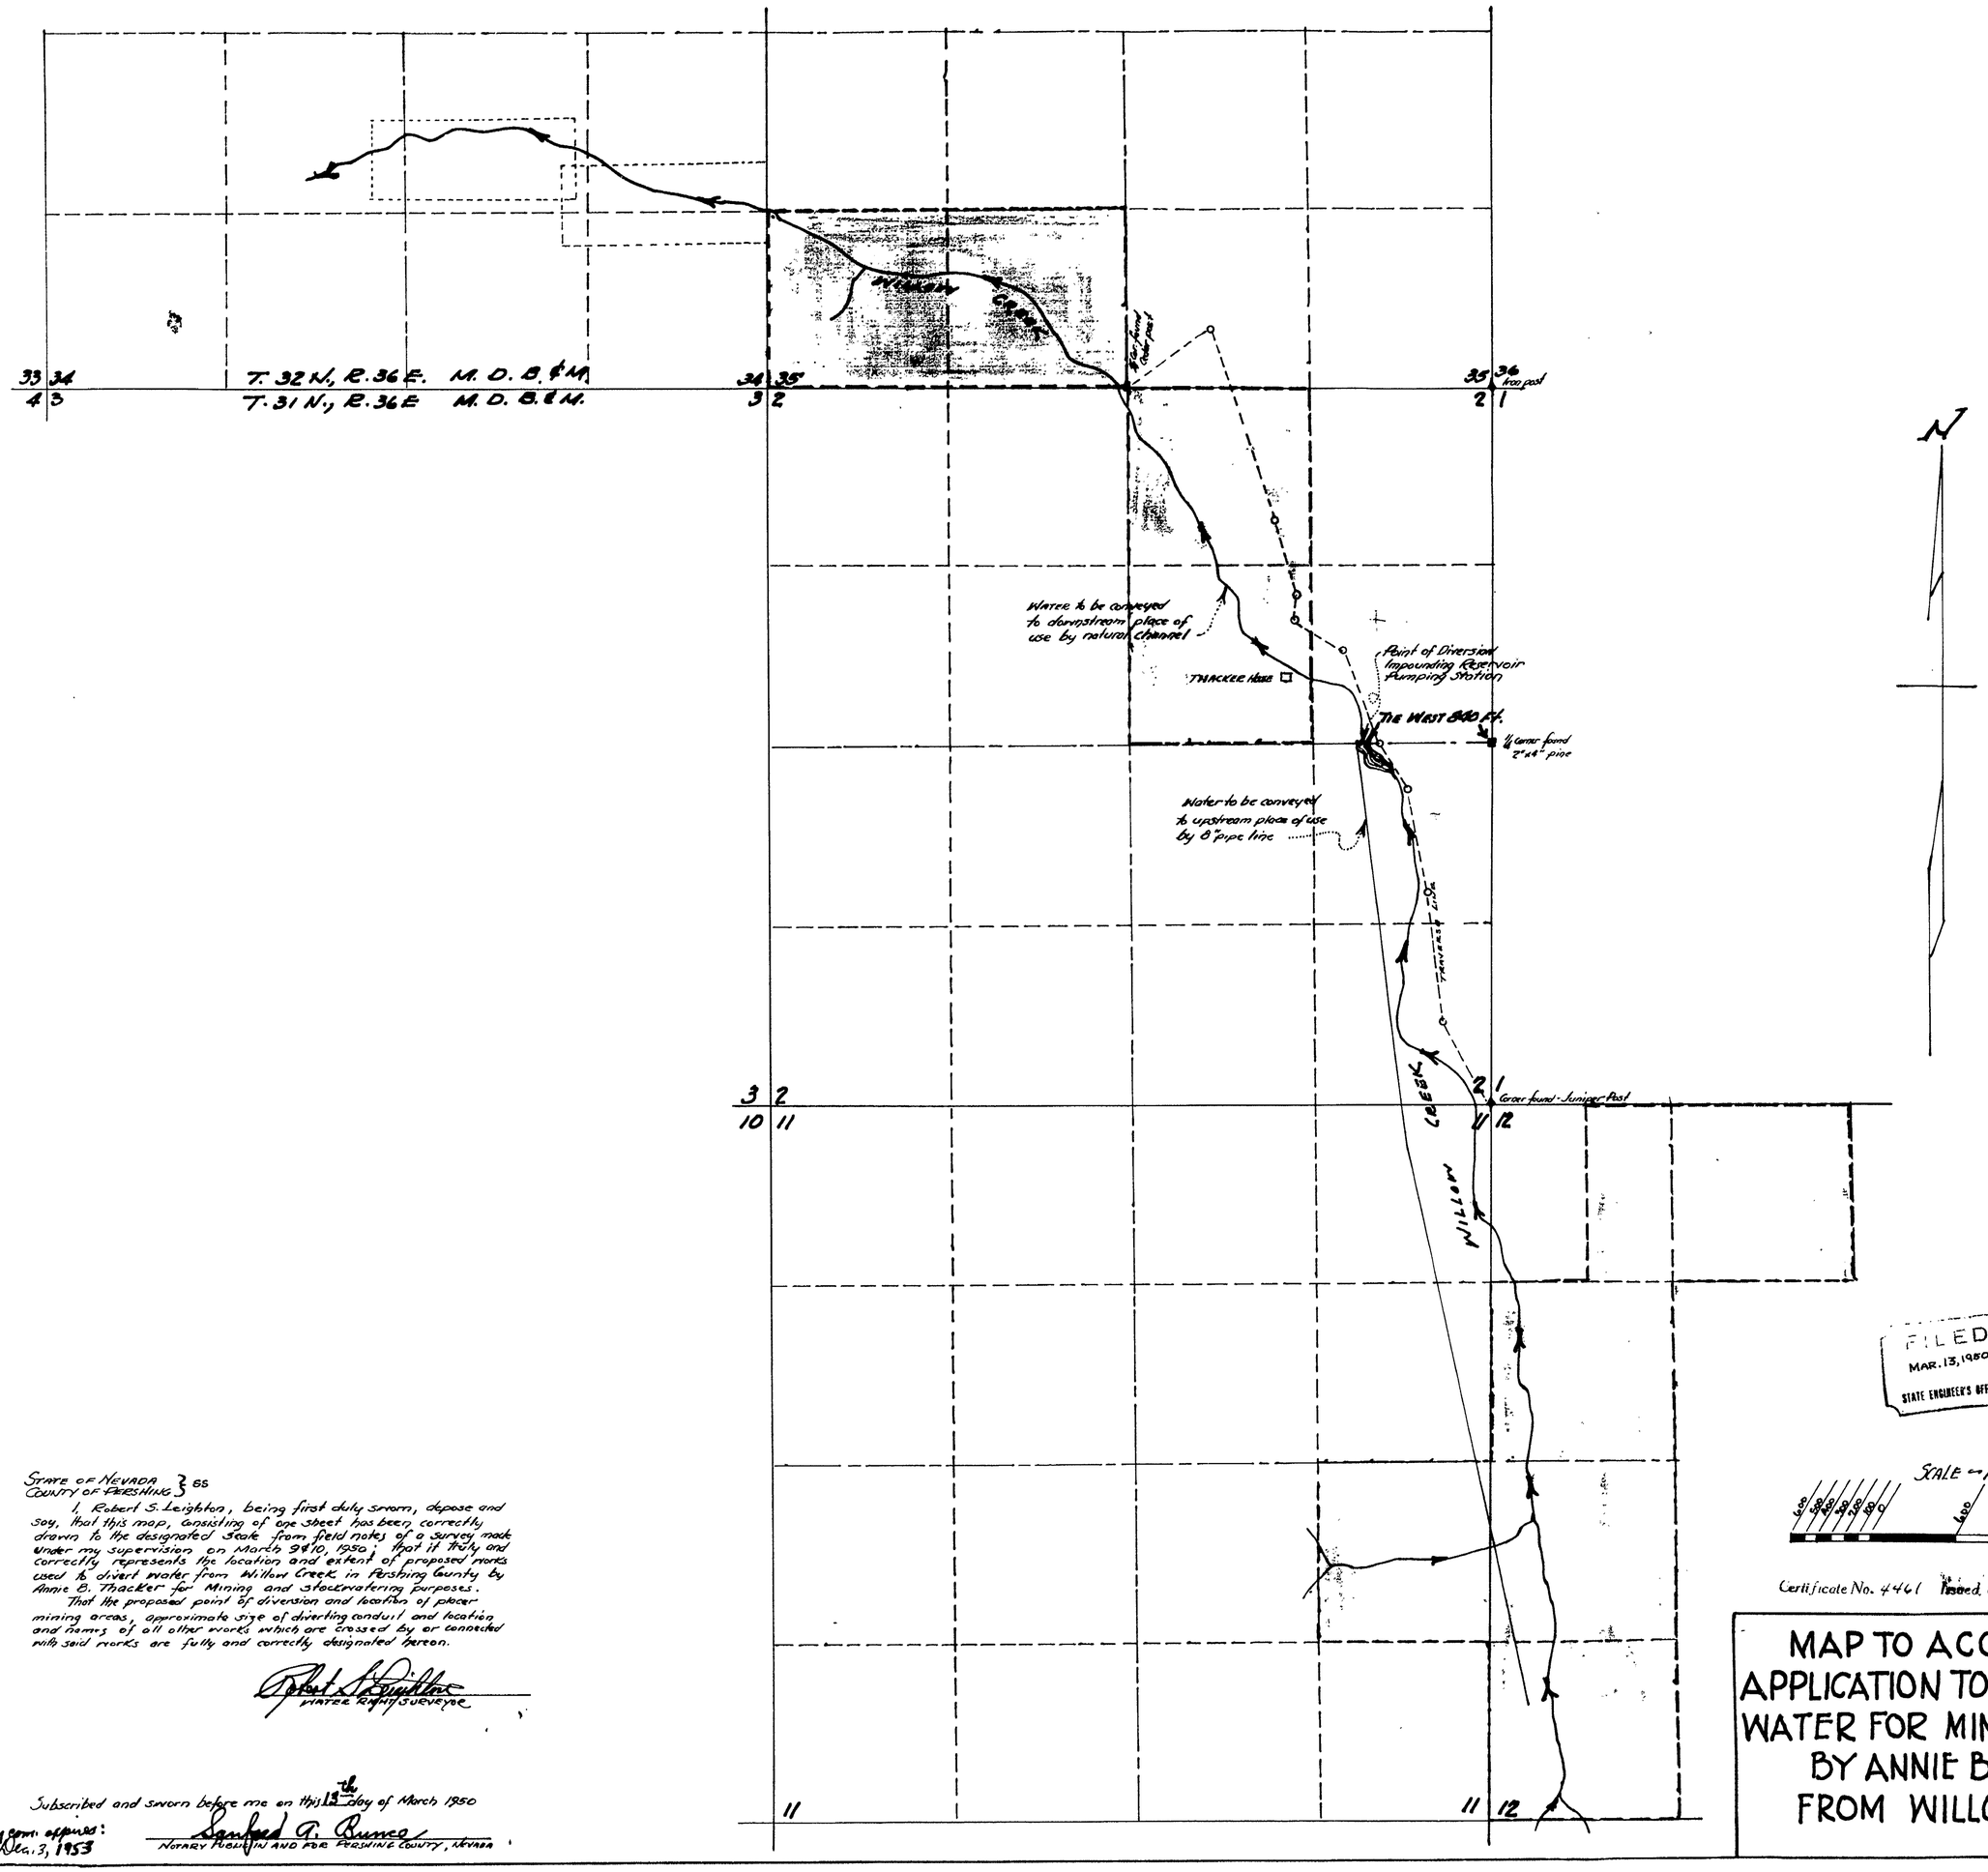

State of Nevada } ss
County of Pershing

I, Robert S. Leighton, being first duly sworn, depose and say, that this map, consisting of one sheet has been correctly drawn to the designated scale from field notes of a survey made under my supervision on March 9 & 10, 1950; that it truly and correctly represents the location and extent of proposed works used to divert water from Willow Creek in Pershing County by Annie B. Thacker for Mining and Stockwatering purposes.

That the proposed point of diversion and location of placer mining areas, approximate size of diverting conduit and location and names of all other works which are crossed by or connected with said works are fully and correctly designated hereon.

Robert S. Leighton
WATER RIGHTS SURVEYOR

Subscribed and sworn before me on this 13th day of March 1950

My comm. expires: Dec. 3, 1953

Sanford G. Burnes
NOTARY PUBLIC IN AND FOR PERSHING COUNTY, NEVADA

Certificate No. 4461 Issued Oct. 25, 1956

MAP TO ACCOMPANY APPLICATION TO APPROPRIATE WATER FOR MINING & STOCKWATER BY ANNIE B. THACKER FROM WILLOW CREEK

13305