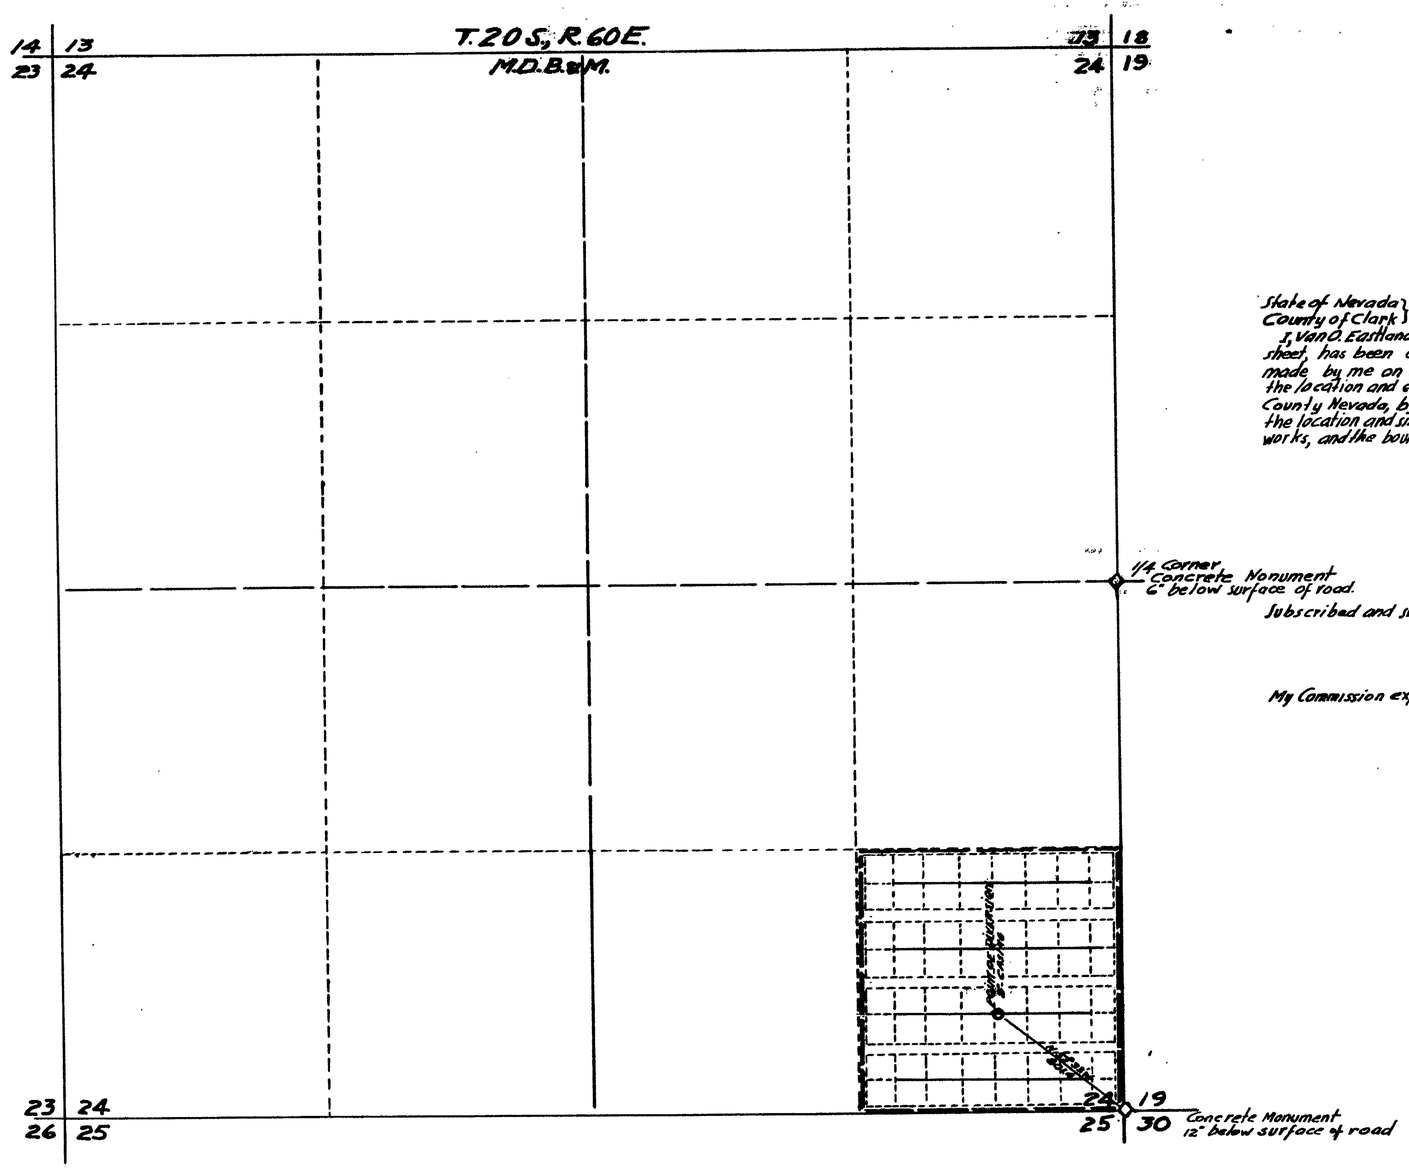

State of Nevada }
County of Clark } s.s.

I, Van O. Eastland, being first duly sworn, depose and say that this map consisting of one sheet, has been correctly drawn to the designated scale from field notes of a survey made by me on the 12th day of March 1950, that it truly and correctly represents the location and extent of the works used to divert water from an under ground source, Clark County Nevada, by LEONARD A. FRECHETTE for Quasi Municipal purposes, that the point of diversion the location and size of the diverting conduits and all other works which cross or connect with these works, and the boundaries of all lands, are correctly designated thereon.

Van O. Eastland
STATE WATER RIGHT SURVEYOR

Subscribed and sworn to before me this 14th day of March, 1950.

Bea Van Wirt
NOTARY PUBLIC IN AND FOR CLARK COUNTY, NEVADA.

My Commission expires August 30, 1953

0 500 1000 1500 2000
Scale in feet

FILED
MAR. 16, 1950
STATE ENGINEER'S OFFICE

OFFICE STATE ENGINEER
MAR 16 50
RECEIVED

CERTIFICATE No. 6716 ISSUED 8-16-68

MAP TO ACCOMPANY
PROOF OF BENEFICIAL USE
OF WATER FROM
UNDER GROUND SOURCE
CLARK COUNTY, NEVADA.
FOR
QUASI MUNICIPAL PURPOSES
BY
LEONARD A. FRECHETTE
APPLICATION No.
13307