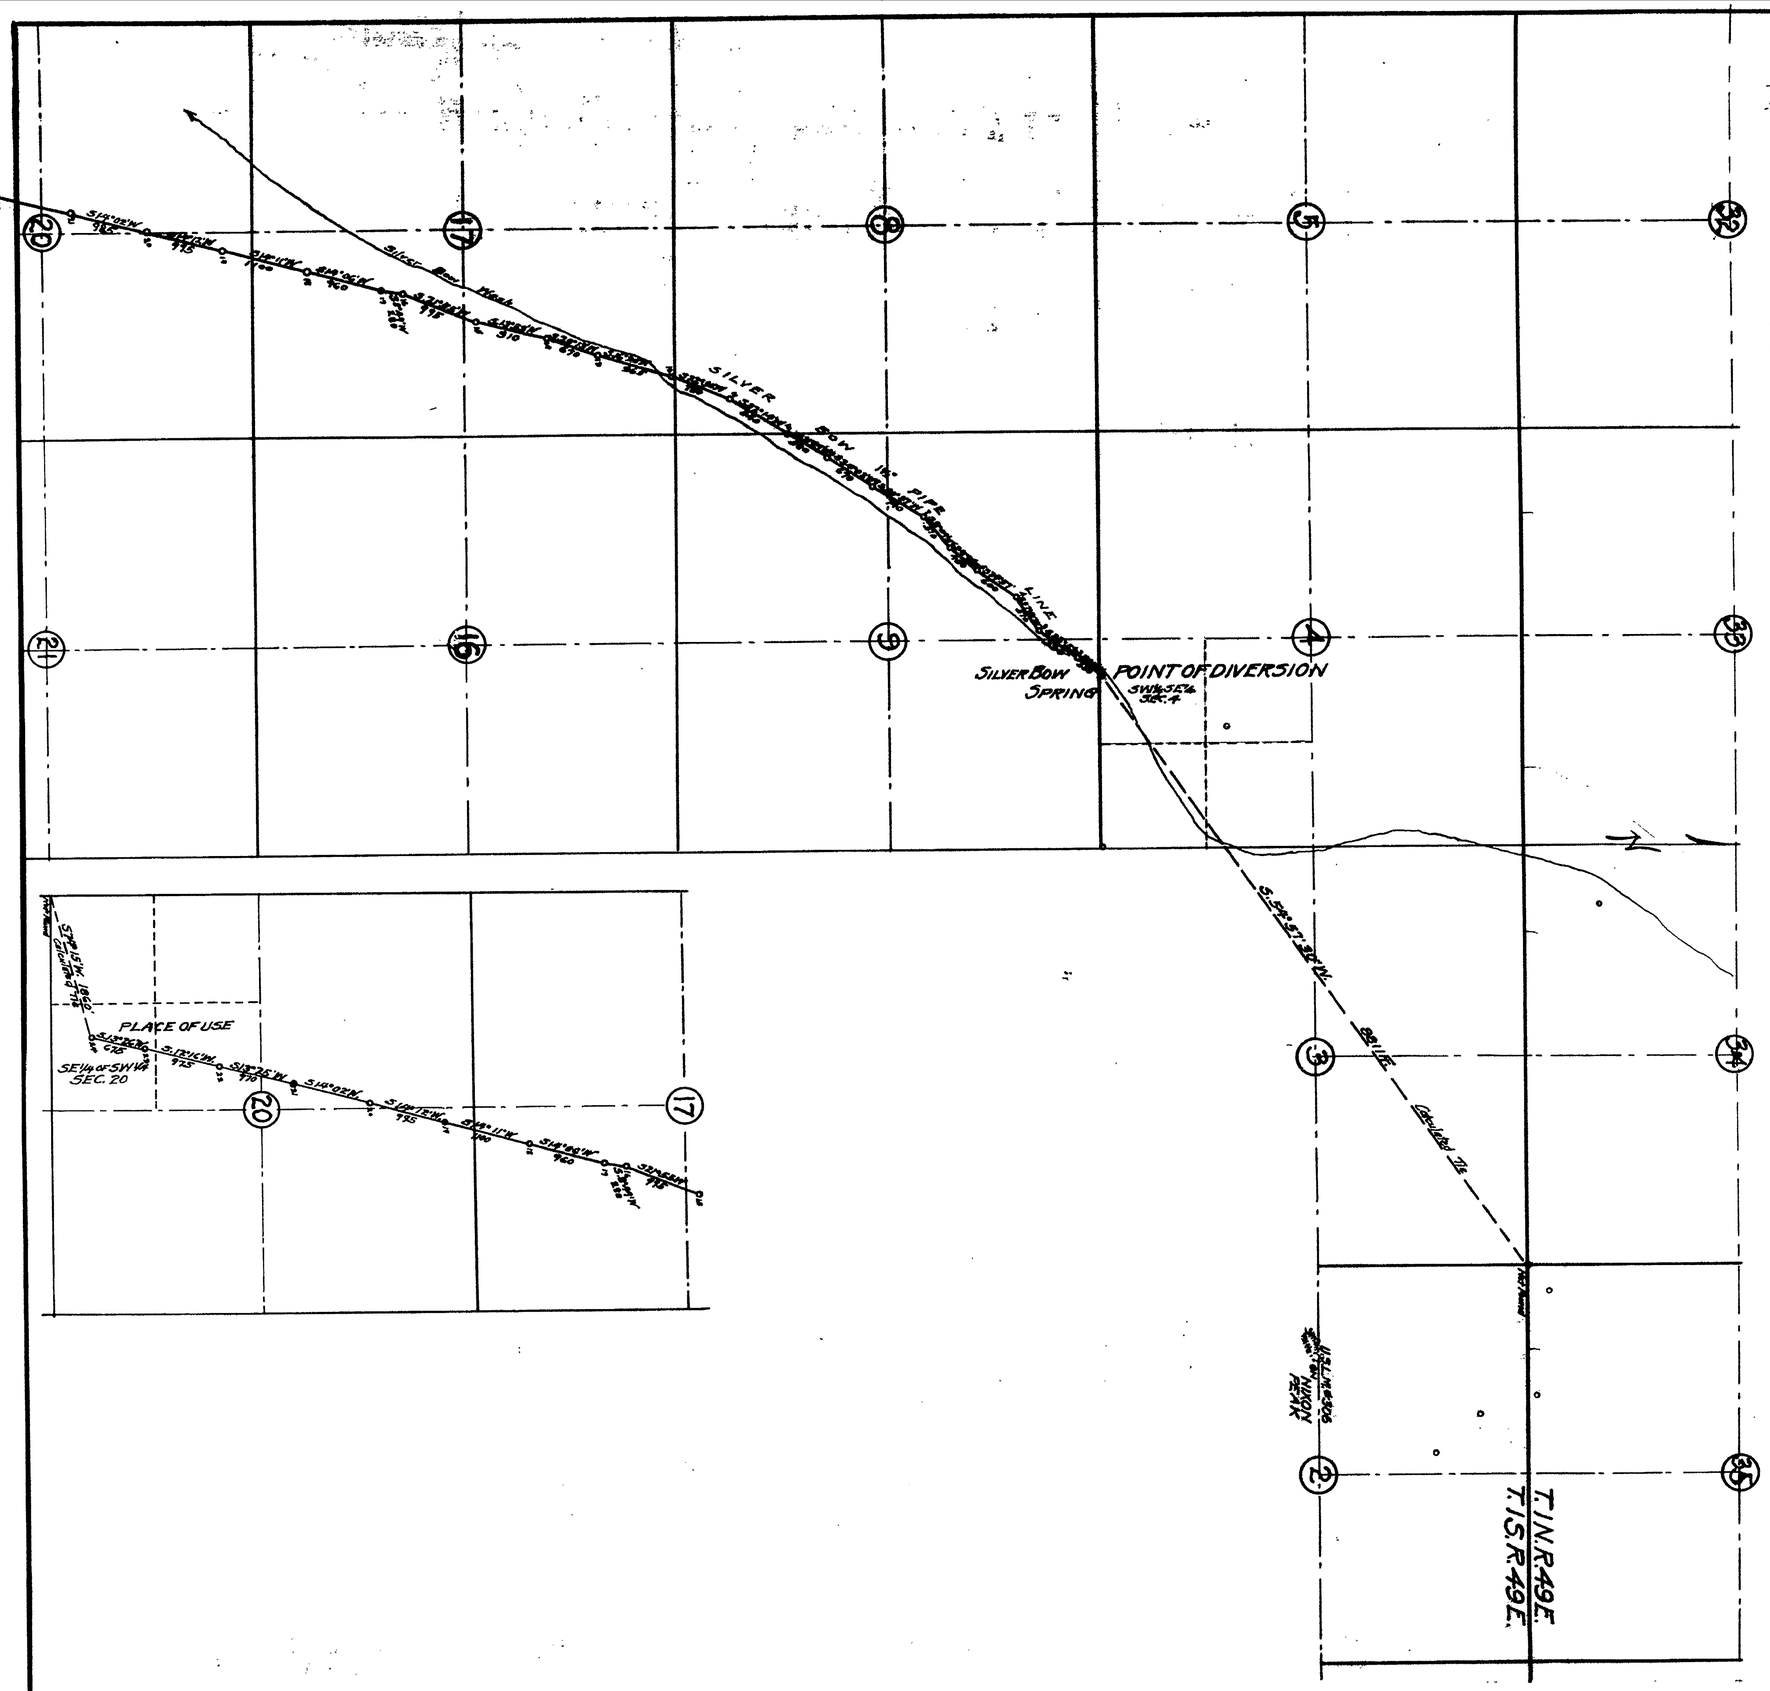

State of Nevada }
County of Mineral } ss.

I, L. B. Spencer, being duly sworn, depose and say that this map has been correctly drawn to the designated scale from the Field Notes of a survey made by me on September 1st-5th 1950; that it truly and correctly shows the proposed works used to divert the water from Silver Bow spring, in Nye County, for Stockwatering Purposes, by James M. Daniels. That the Point of Diversion, Place of Use, size and grade of pile line and all other works are fully and correctly shown.

[signature]
State Water Right Surveyor

Subscribed and sworn to before me this 10 day of October 1950

[signature]
Notary Public in and for Mineral County, Nevada.

SCALE IN FEET.
0 500 1000 2000 3000 4000 5000

MAP
TO ACCOMPANY APPLICATION TO APPROPRIATE WATER FOR STOCKWATERING BY JAMES M. DANIELS FROM SILVER BOW SPRING IN NYE COUNTY, NEVADA.

SCALE 1" = 1000 F. SURVEYED SEPT. 26th 1950

BY L. B. SPENCER
STATE WATER RIGHT SURVEYOR
MINA, NEV.

FILED
Oct. 11, 1950
STATE ENGINEER'S OFFICE

OFFICE
STATE ENGINEER
OCT 11 '50
RECEIVED
ANS.

13315