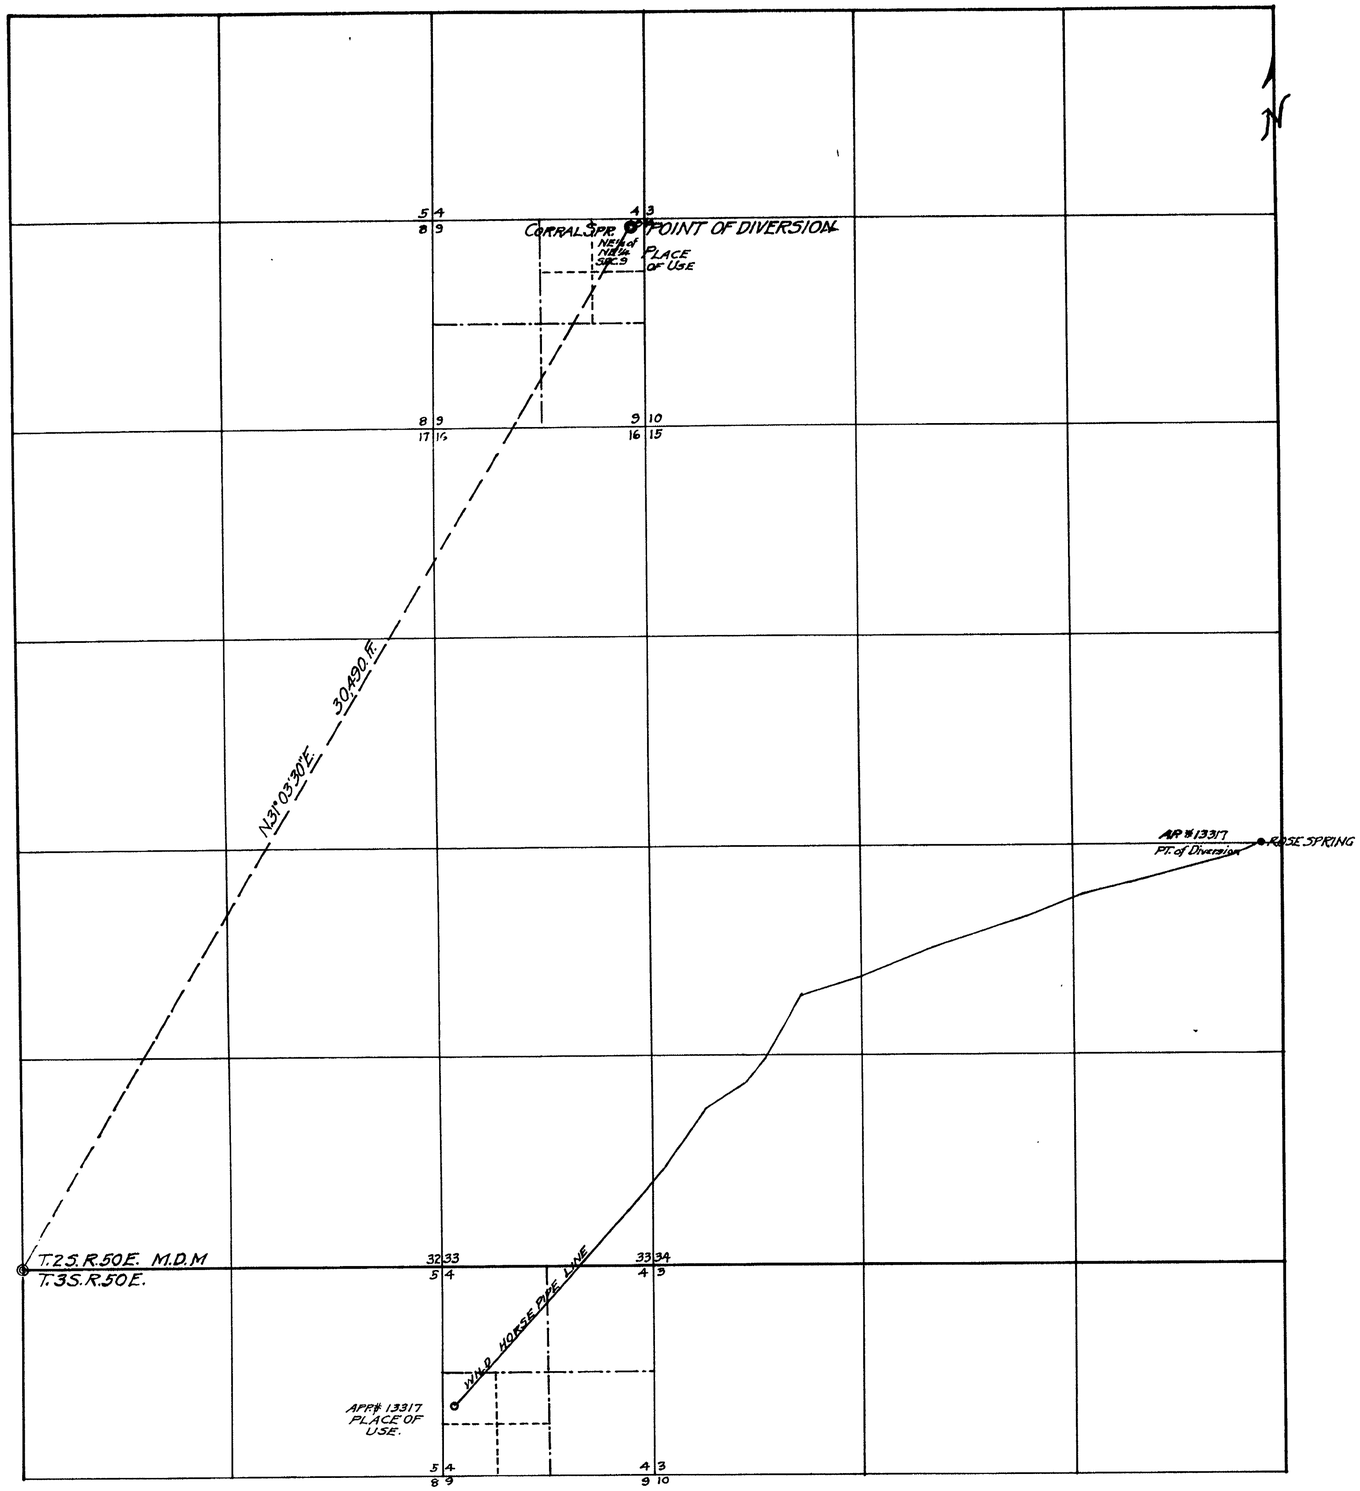

State of Nevada }ss.
County of Nye }

I, L. B. Spencer, being duly sworn, depose and say that this map has been correctly drawn to the designated scale from the field notes of a survey made by me on the 19th day of October, 1950; that it truly and correctly shows the proposed works used to divert the water from Corral Spring in Nye County, for Stockwatering Purposes, by James M. Daniels; that the Point of Diversion, Place of Use and all other works are fully and correctly shown.

L. B. Spencer
State Water Right Surveyor.

Subscribed and sworn to before me this 25 day of October, 1950.

Notary Public in and for Nye County, Nevada.

SCALE IN FEET
0 1000 2000 4000 6000 8000 10000

FILED
OCT. 30, 1950
STATE ENGINEER'S OFFICE

OFFICE
STATE ENGINEER
OCT 30 50

MAP
TO ACCOMPANY APPLICATION TO APPROPRIATE WATER FOR STOCKWATERING
BY JAMES M. DANIELS
FROM CORRAL SPRING IN NYE COUNTY, NEVADA.

SCALE 1" = 2000 ft. SURVEYED OCTOBER 19, 1950

BY L. B. SPENCER
STATE WATER RIGHT SURVEYOR
MINA, NEV.

13316