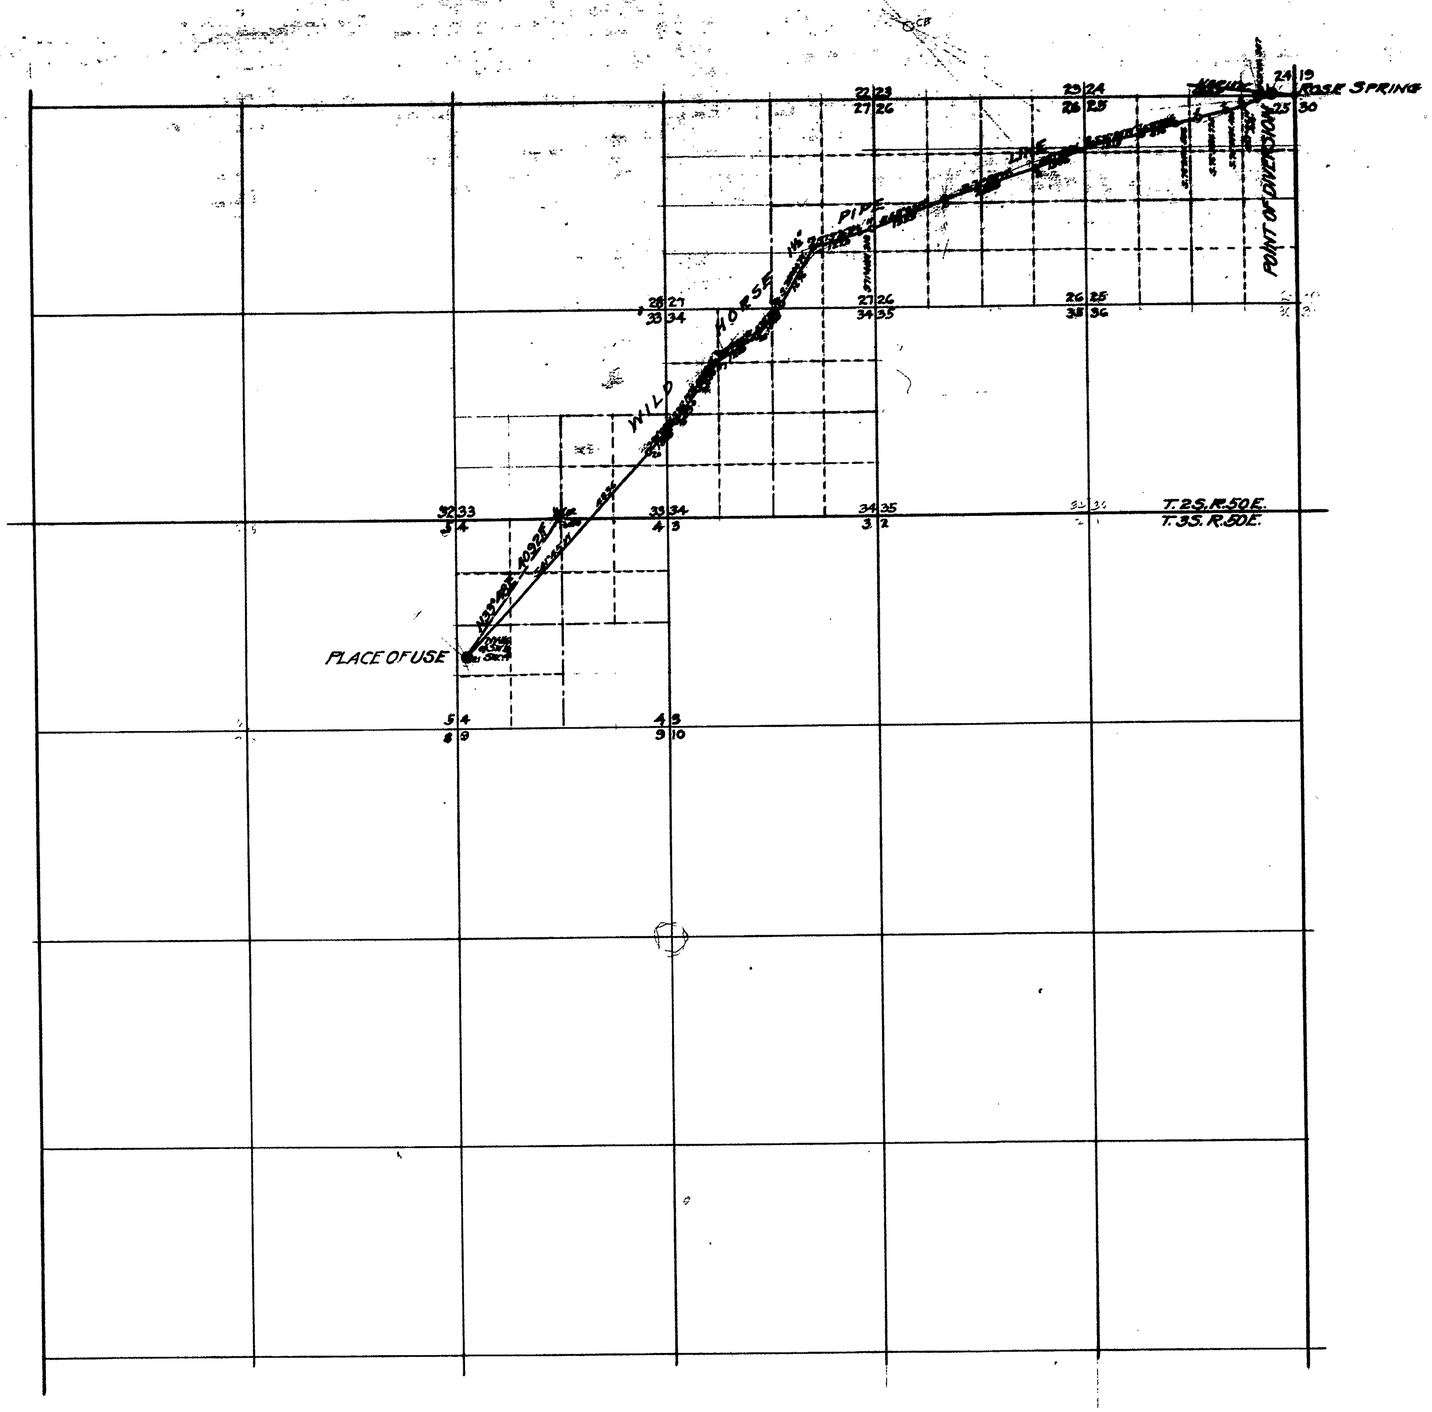

State of Nevada }
County of Mineral } ss.

I, L. B. Spencer, being duly sworn, depose and say that this map has been correctly drawn to the designated scale from the Field Notes of a survey made by me on September 24-26, 1950; that it truly and correctly shows the proposed works used to divert the water from Rose Spring in Nye County for Stockwatering Purposes by James M. Daniels. That the Point of Diversion, location and size of Pipe Line, Place of Use and all other works are fully and correctly shown hereon.

State Water Right Surveyor.

Subscribed and sworn to before me this 10 day of October, 1950

Notary Public in and for Mineral County, Nev.

FILED
Oct. 11, 1950
STATE ENGINEER'S OFFICE

STATE ENGINEER
OCT 11 '50
RECEIVED
ANS.

SCALE IN FEET
0 1000 2000 4000 6000 8000 10000

MAP
TO ACCOMPANY APPLICATION TO APPROPRIATE WATER FOR STOCKWATERING
BY JAMES M. DANIELS
FROM ROSE SPRING
IN NYE COUNTY, NEVADA.

SCALE 1" = 2000 ft.

SURVEYED SEPT. 24, 25, 1950
BY L. B. SPENCER
STATE WATER RIGHT SURVEYOR
MINA, NEV.

13317