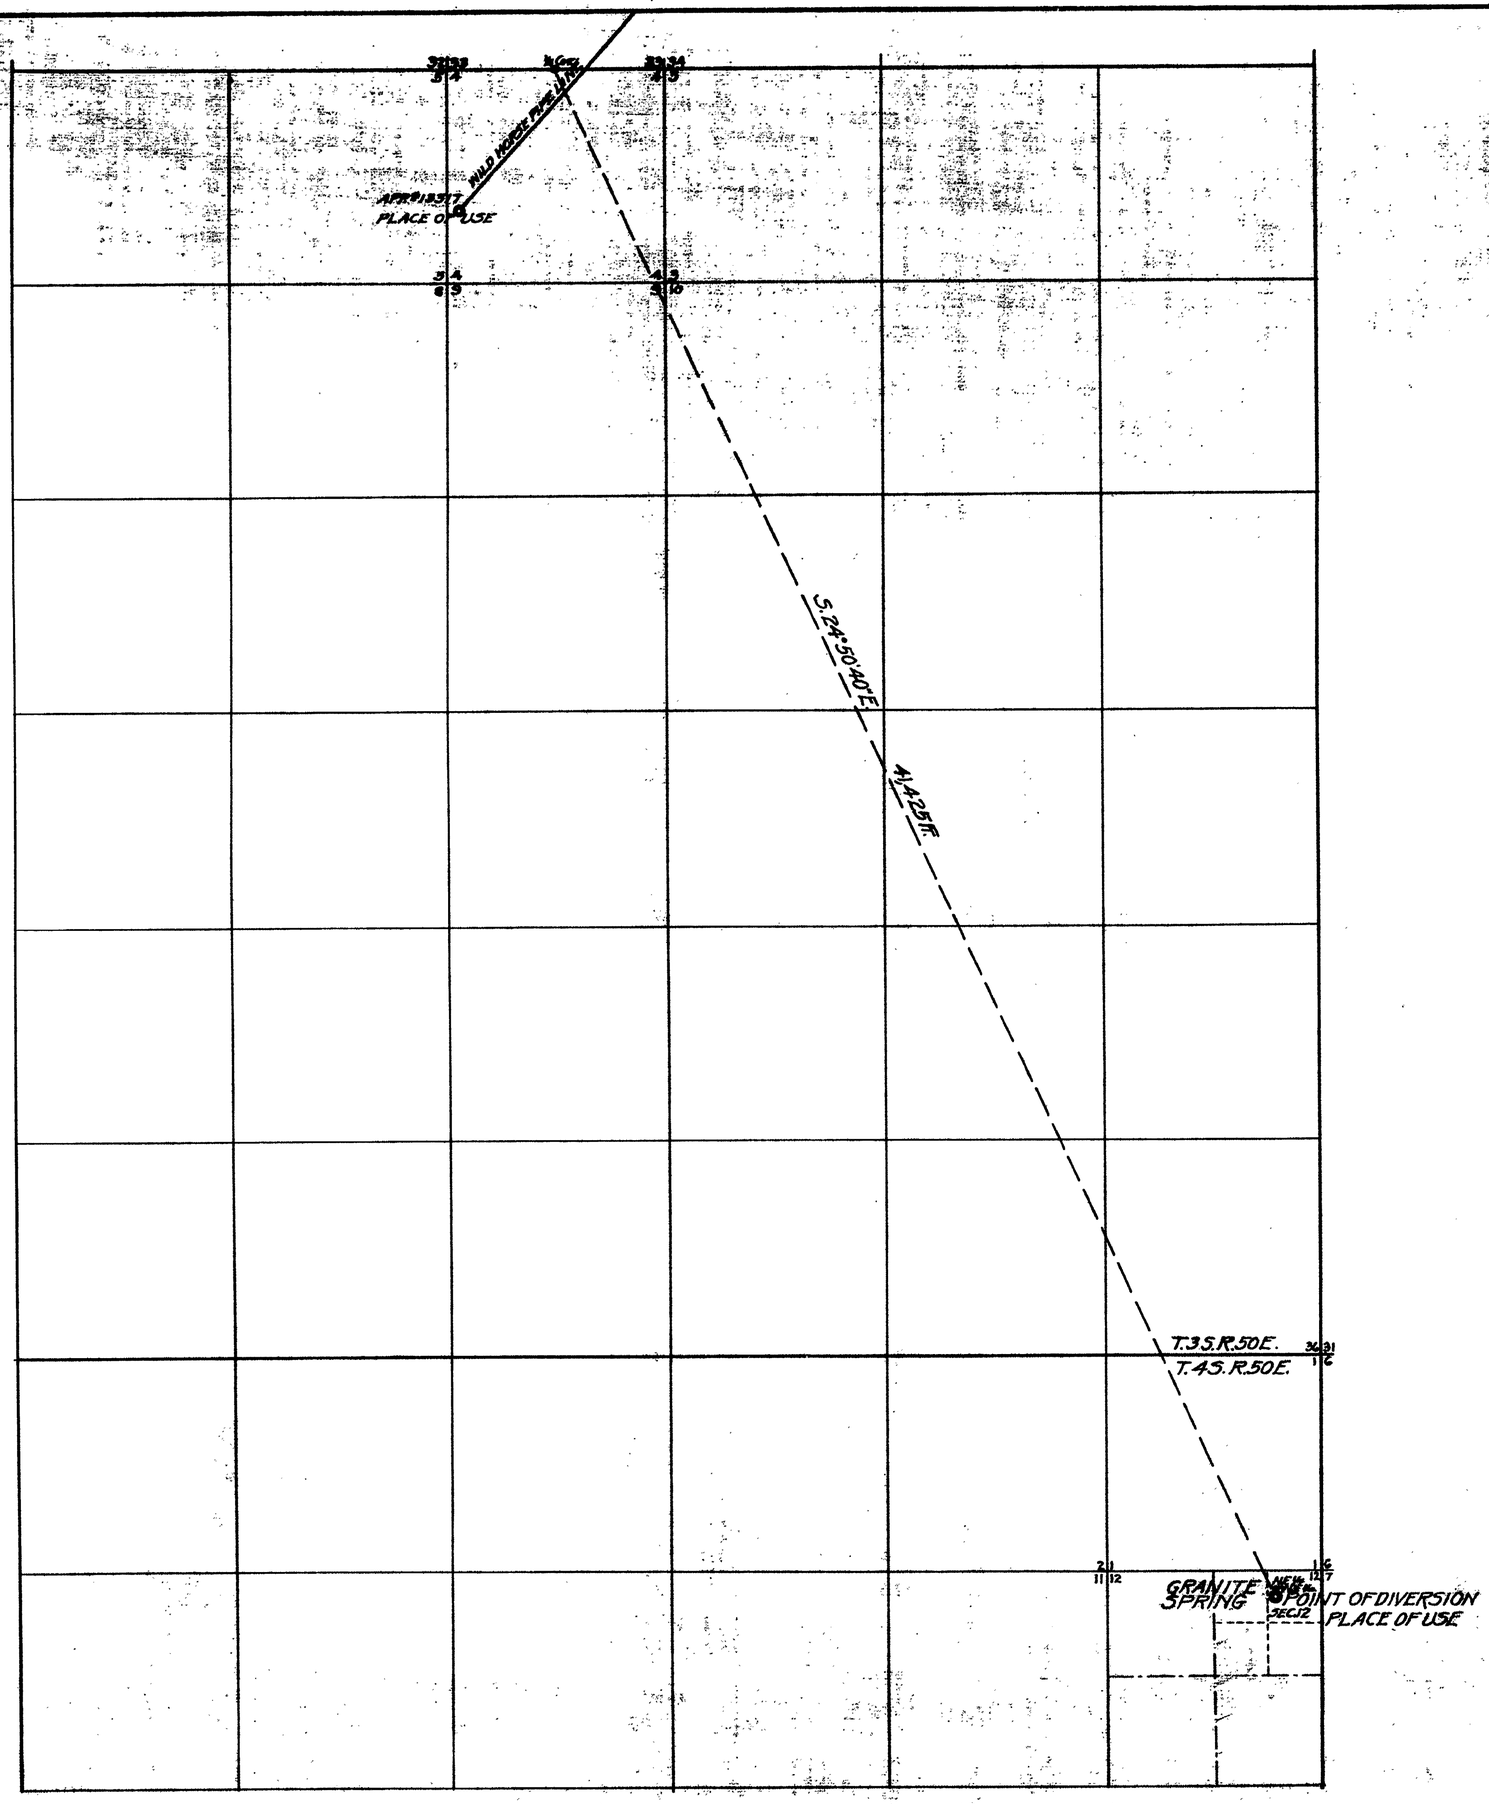

State of Nevada
County of Mineral } ss.

I, L. B. Spencer, being duly sworn, depose and say that this map has been correctly drawn to the designated scale from the Field Notes of a survey made by me on September 26, 1950; that it truly and correctly shows the proposed works used to divert the water from Granite Spring, in Nye County, for Stockwatering Purposes, by James M. Daniels; That the Point of Diversion, Place of Use, and all other works are fully and correctly shown.

State Water Right Surveyor.

Subscribed and sworn to before me this 10 day of October, 1950.

Notary Public in and for Mineral County, Nevada.

FILED
OCT. 11, 1950
STATE ENGINEER'S OFFICE

OFFICE STATE ENGINEER
OCT 11 '50
RECEIVED
A.N.S.

SCALE IN FEET
0 1000 2000 4000 6000 8000 10000

MAP
TO ACCOMPANY APPLICATION TO APPROPRIATE WATER FOR STOCKWATERING
BY JAMES M. DANIELS
FROM GRANITE SPRING
IN NYE COUNTY, NEVADA.

SCALE 1" = 2000 ft.

SURVEYED SEPTEMBER 26-'50
BY L. B. SPENCER
STATE WATER RIGHT SURVEYOR
MINA, NEV.

13318