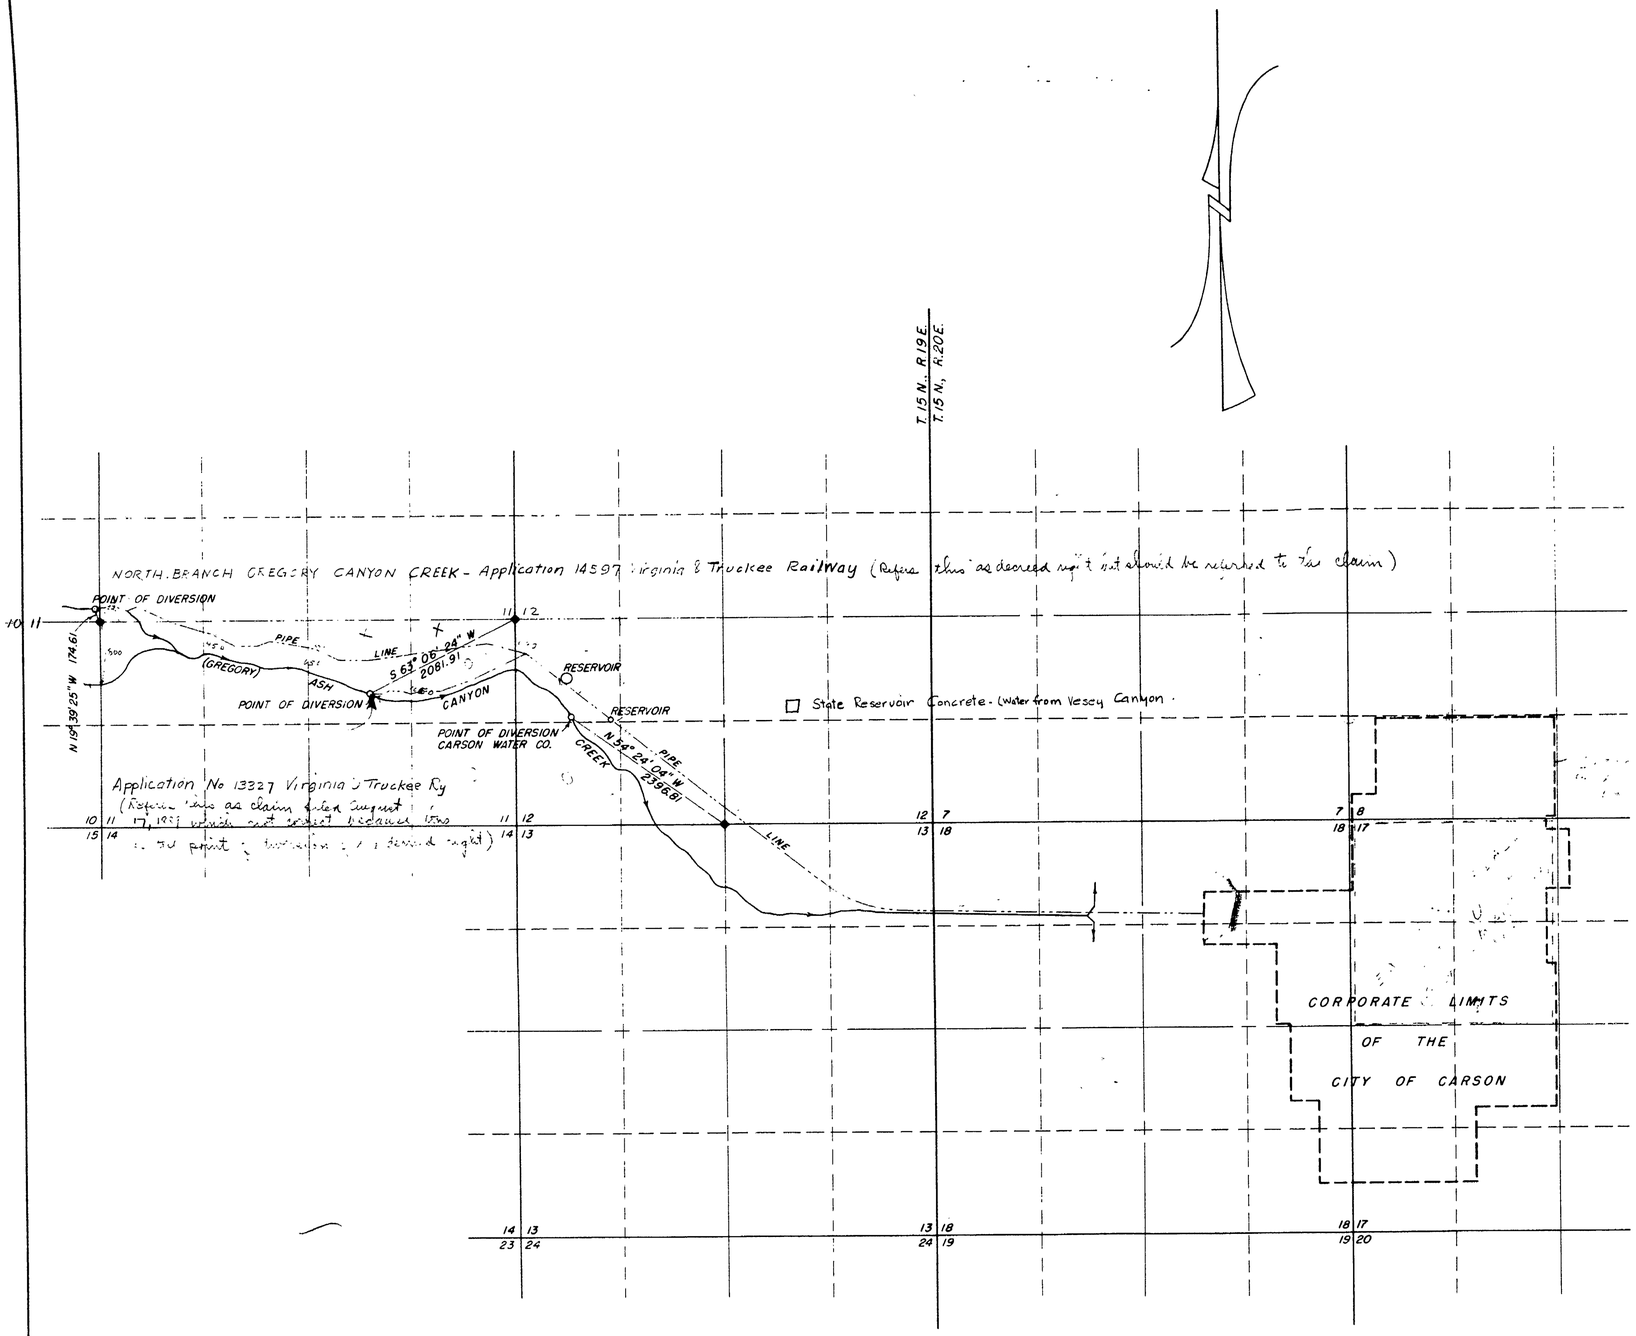

STATE OF NEVADA
COUNTY OF WASHOE SS

I, A. E. HOLGATE, BEING FIRST DULY SWORN, DEPOSE AND SAY THAT THIS MAP CONSISTING OF ONE SHEET, HAS BEEN CORRECTLY DRAWN TO THE DESIGNATED SCALE FROM FIELD NOTES OF A SURVEY MADE UNDER MY SUPERVISION ON AUGUST 30, 1952; THAT IT TRULY AND CORRECTLY REPRESENTS THE PROPOSED LOCATION AND EXTENT OF THE WORKS PROPOSED TO BE USED TO DIVERT WATER FROM DESIGNATED SOURCES IN ORMSBY COUNTY, NEVADA BY THE VIRGINIA AND TRUCKEE RAILWAY COMPANY FOR MUNICIPAL AND DOMESTIC PURPOSES; THAT THE PROPOSED POINT OF DIVERSION, THE APPROXIMATE LOCATION AND SITE OF THE DIVERTING CHANNEL, ALL RESEVOIRS OR BASINS, THE LOCATION AND NAMES OF ALL OTHER WORKS WHICH WILL CROSS OR CONNECT WITH THE PROPOSED WORKS, AND THE BOUNDARY OF ALL LANDS, SHOWING BY 40 ACRE LEGAL SUBDIVISION THE AREAS PROPOSED TO BE SUPPLIED, ARE FULLY AND CORRECTLY DESIGNATED HEREON.

A. E. Holgate
STATE WATER RIGHT SURVEYOR

SUBSCRIBED AND SWORN TO BEFORE ME THIS 22ND DAY OF SEPTEMBER, 1952.

James H. Bradshaw
NOTARY PUBLIC IN AND FOR WASHOE COUNTY, NEVADA

SCALE 1 INCH = 1000 FEET
1000 500 0 1000 2000 4000

SEPT 22, 1952

MAP TO ACCOMPANY
APPLICATION TO APPROPRIATE
WATER FOR
MUNICIPAL AND DOMESTIC PURPOSES

BY

VIRGINIA AND TRUCKEE RAILWAY COMPANY

FROM (GREGORY) ASH CANYON CREEK

13327-14597