EAST VEGAS TRACT

NE¼ Sec. 24 & S½ SE¼ Sec. 13

T. 20 S., R. 61 E., MDB&M

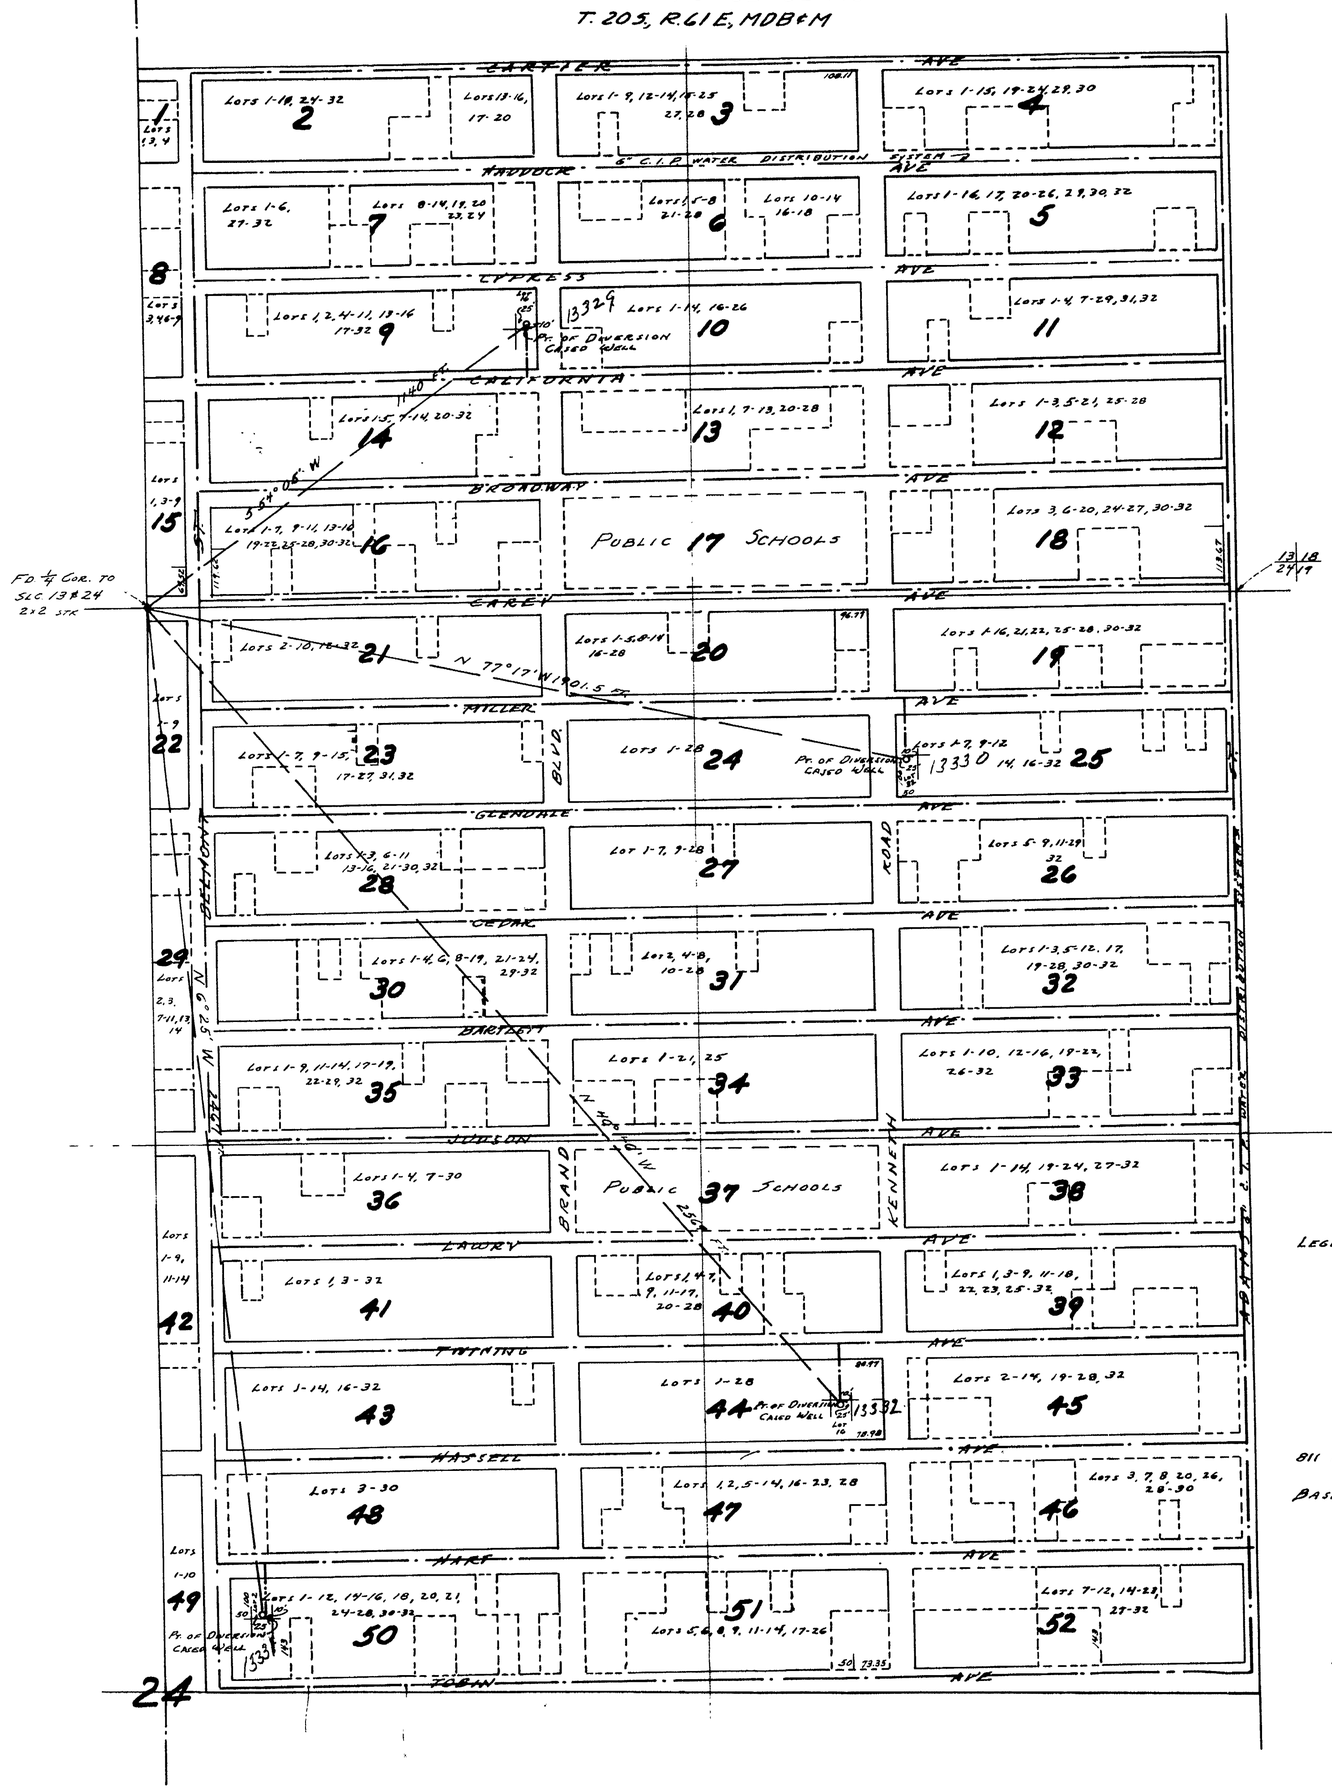

STATE OF NEVADA }
COUNTY OF CLARK } ss.

I, GEORGE VON TOBEL, BEING FIRST DULY SWORN, DEPOSE AND SAY THAT THIS MAP, CONSISTING OF ONE SHEET HAS BEEN CORRECTLY DRAWN TO THE DESIGNATED SCALE FROM FIELD NOTES OF A SURVEY MADE BY ME ON THE 15TH DAY OF MARCH, 1950, THAT IT TRULY AND CORRECTLY REPRESENTS THE LOCATION AND EXTENT OF THE WORKS USED TO DIVERT WATER FROM LAS VEGAS VALLEY ARTESIAN BASIN OR SUBTERRANEAN CHANNEL IN CLARK COUNTY, NEVADA BY THE CAVANAUGH BROTHERS, FOR QUASI-MUNICIPAL USE. THAT THE PROPOSED POINT OF DIVERSION, APPROXIMATE LOCATION AND SIZE OF DIVERTING CHANNEL OR OTHER CONDUIT, THE PLACE AND MANNER OF USE AND THE LOCATION AND NAMES OF ALL OTHER WORKS WHICH ARE CROSSED BY OR CONNECTED WITH SAID WORKS, ARE FULLY AND CORRECTLY DESIGNATED THEREON.

George Von Tobel
STATE WATER-RIGHT SURVEYOR

SUBSCRIBED AND SWORN TO BEFORE ME THIS 20 DAY OF MARCH, 1950.

R. J. Brown
NOTARY PUBLIC IN AND FOR CLARK COUNTY, NEVADA

MY COMMISSION EXPIRES Sept. 27, 1950

LEGEND:

☐ = BOUNDARY OF LAND OWNED BY APPLICANT

☐ = LAND NOT INCLUDED IN THIS APPLICATION

SCALE IN FEET 1" = 100'

0 100 200 300 400 500 1000

ALL LOTS 50 x 100 OR LARGER.

BASIS OF BEARINGS: ℄ US 91 - N 54°06' E

13329 Certificate No. 5026 Issued 10/24/60
13331 CERTIFICATE No. 5027 ISSUED 10/24/60
13332 CERTIFICATE No. 5028 ISSUED 10/24/60

FILED
MAR. 21, 1950
STATE ENGINEER'S OFFICE

OFFICE STATE ENGINEER

MAP TO ACCOMPANY
APPLICATION
TO APPROPRIATE WATER
FOR QUASI-MUNICIPAL USE
BY
CAVANAUGH BROTHERS
FROM
LAS VEGAS ARTESIAN BASIN

FILE UNDER 13329-13330-13331-13332