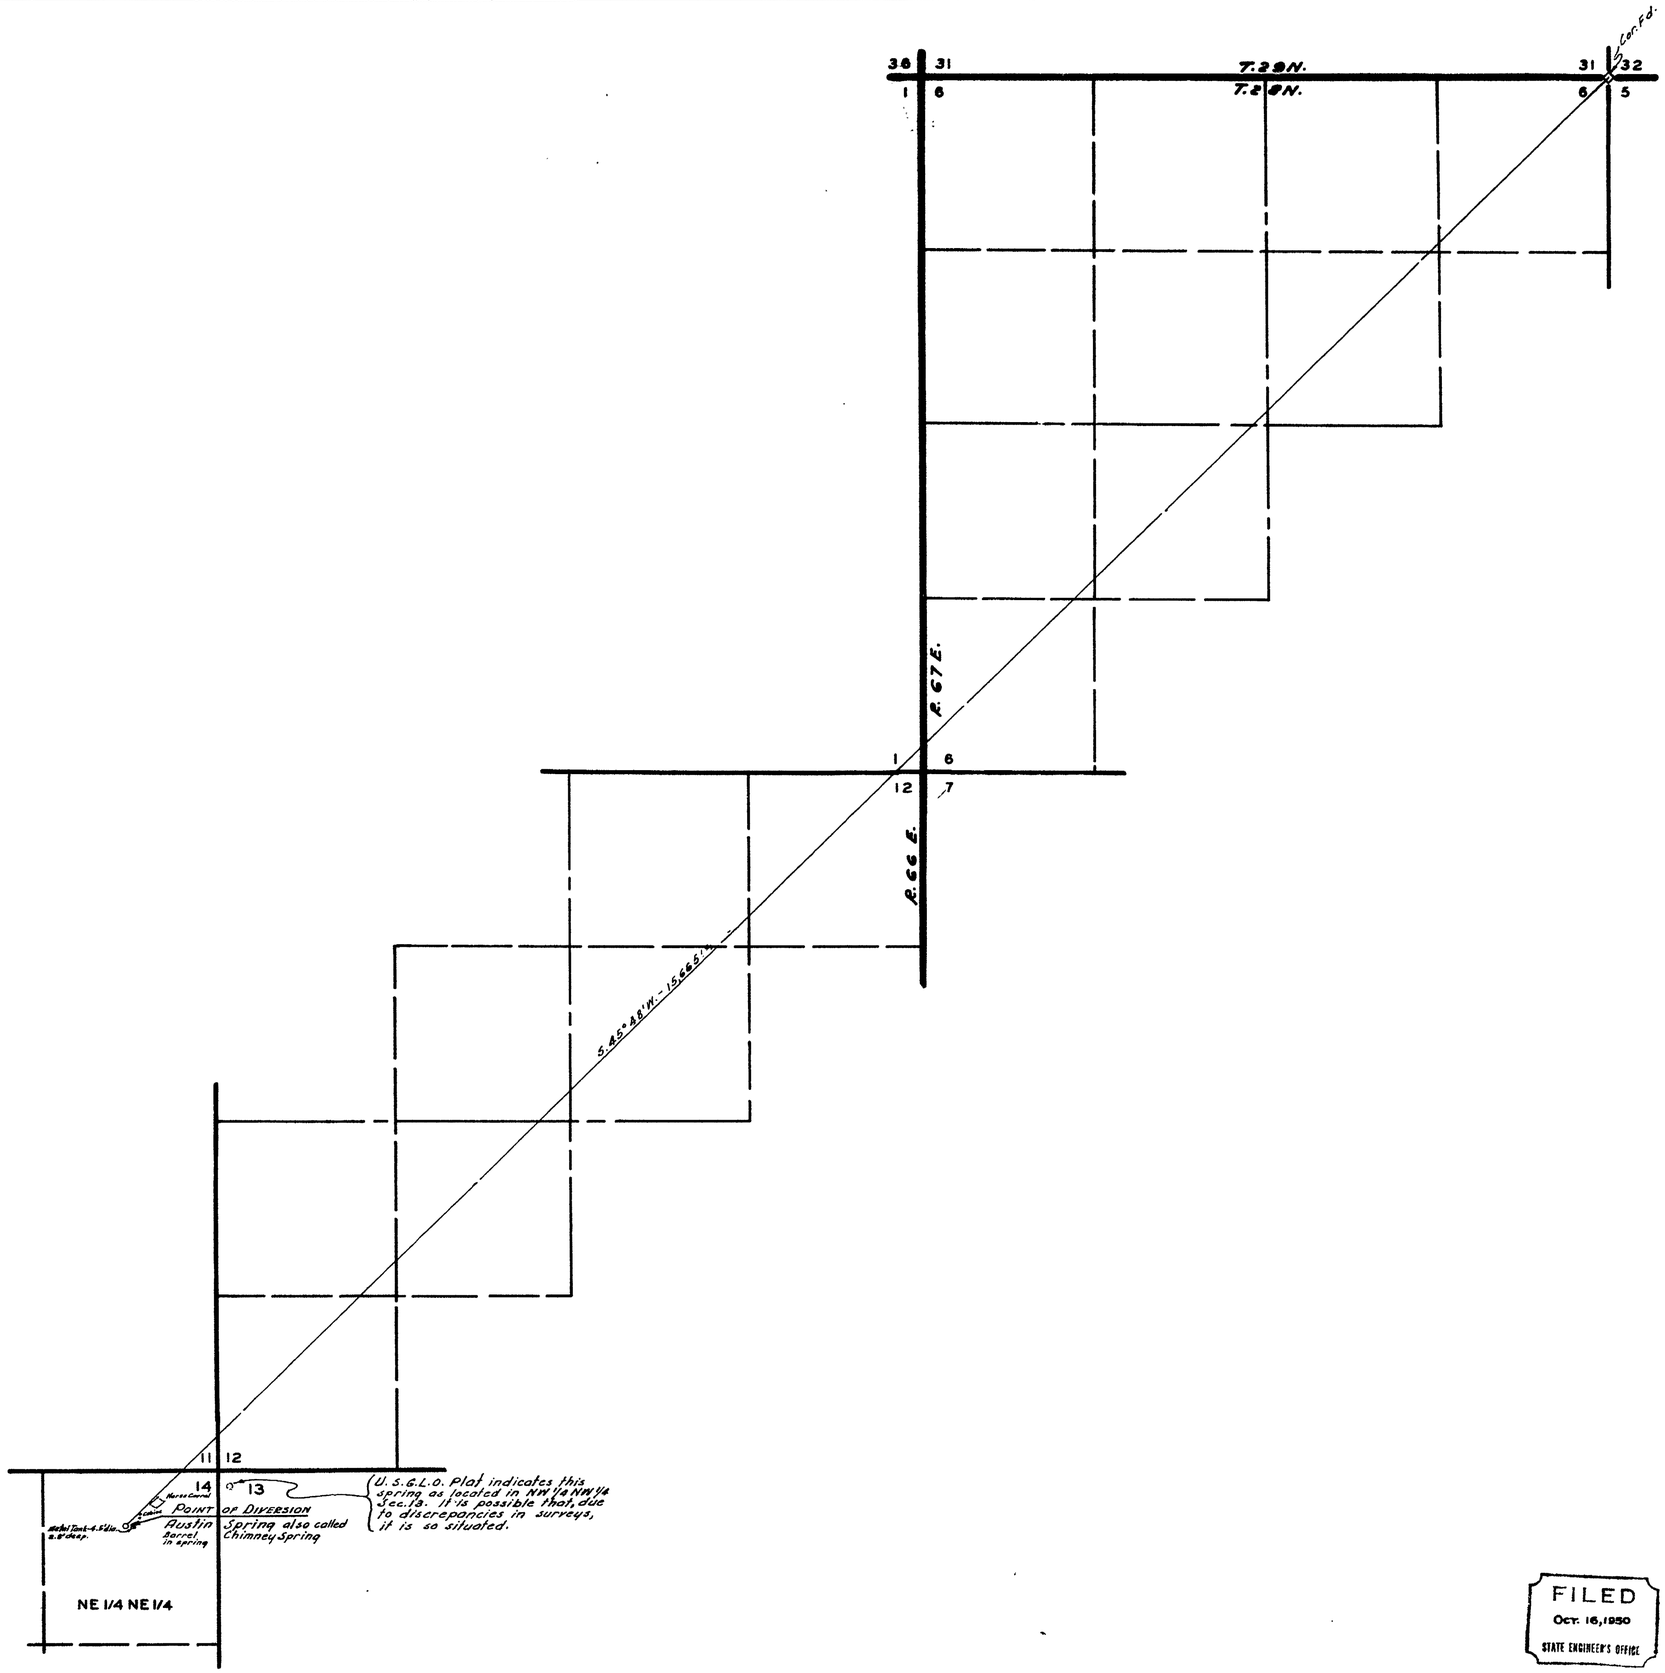

STATE OF NEVADA }
COUNTY OF ELKO } S.S.

I, W. H. Settelmeyer, being first duly sworn, depose and say; That this map, consisting of one sheet, has been correctly drawn to the designated scale from field notes of a survey made by me on the 22d day of September, 1950; That it truly and correctly represents the location and extent of the proposed works used to divert water from Austin Spring, in Elko County, by Martin Elicegui, for stockwatering purposes; That the proposed point of diversion, the place and manner of use, and the location and names of all other works or streams which are crossed by or connected with said works are fully and correctly designated thereon.

W. H. Settelmeyer
R.E. No. 11, State Water Rights Surveyor

Subscribed and sworn to before me this 30th day of September, 1950.

Ollie Graber
Notary Public in and for Elko County, Nevada
My commission expires Jan. 17, 1950.

N

GRAPHIC SCALE IN HUNDRED FEET

12 18 18 6 6 3 0 6 12

SCALE - 1" = 600'

FILED
OCT. 16, 1950
STATE ENGINEER'S OFFICE

OFFICE STATE ENGINEER
OCT 16 '50
RECEIVED
AM 8

MAP

TO ACCOMPANY APPLICATION Nº 13342
TO APPROPRIATE WATER FOR STOCKWATERING
BY
MARTIN ELICEGUI
FROM AUSTIN SPRING
IN
ELKO COUNTY

L.H. Taylor

13342