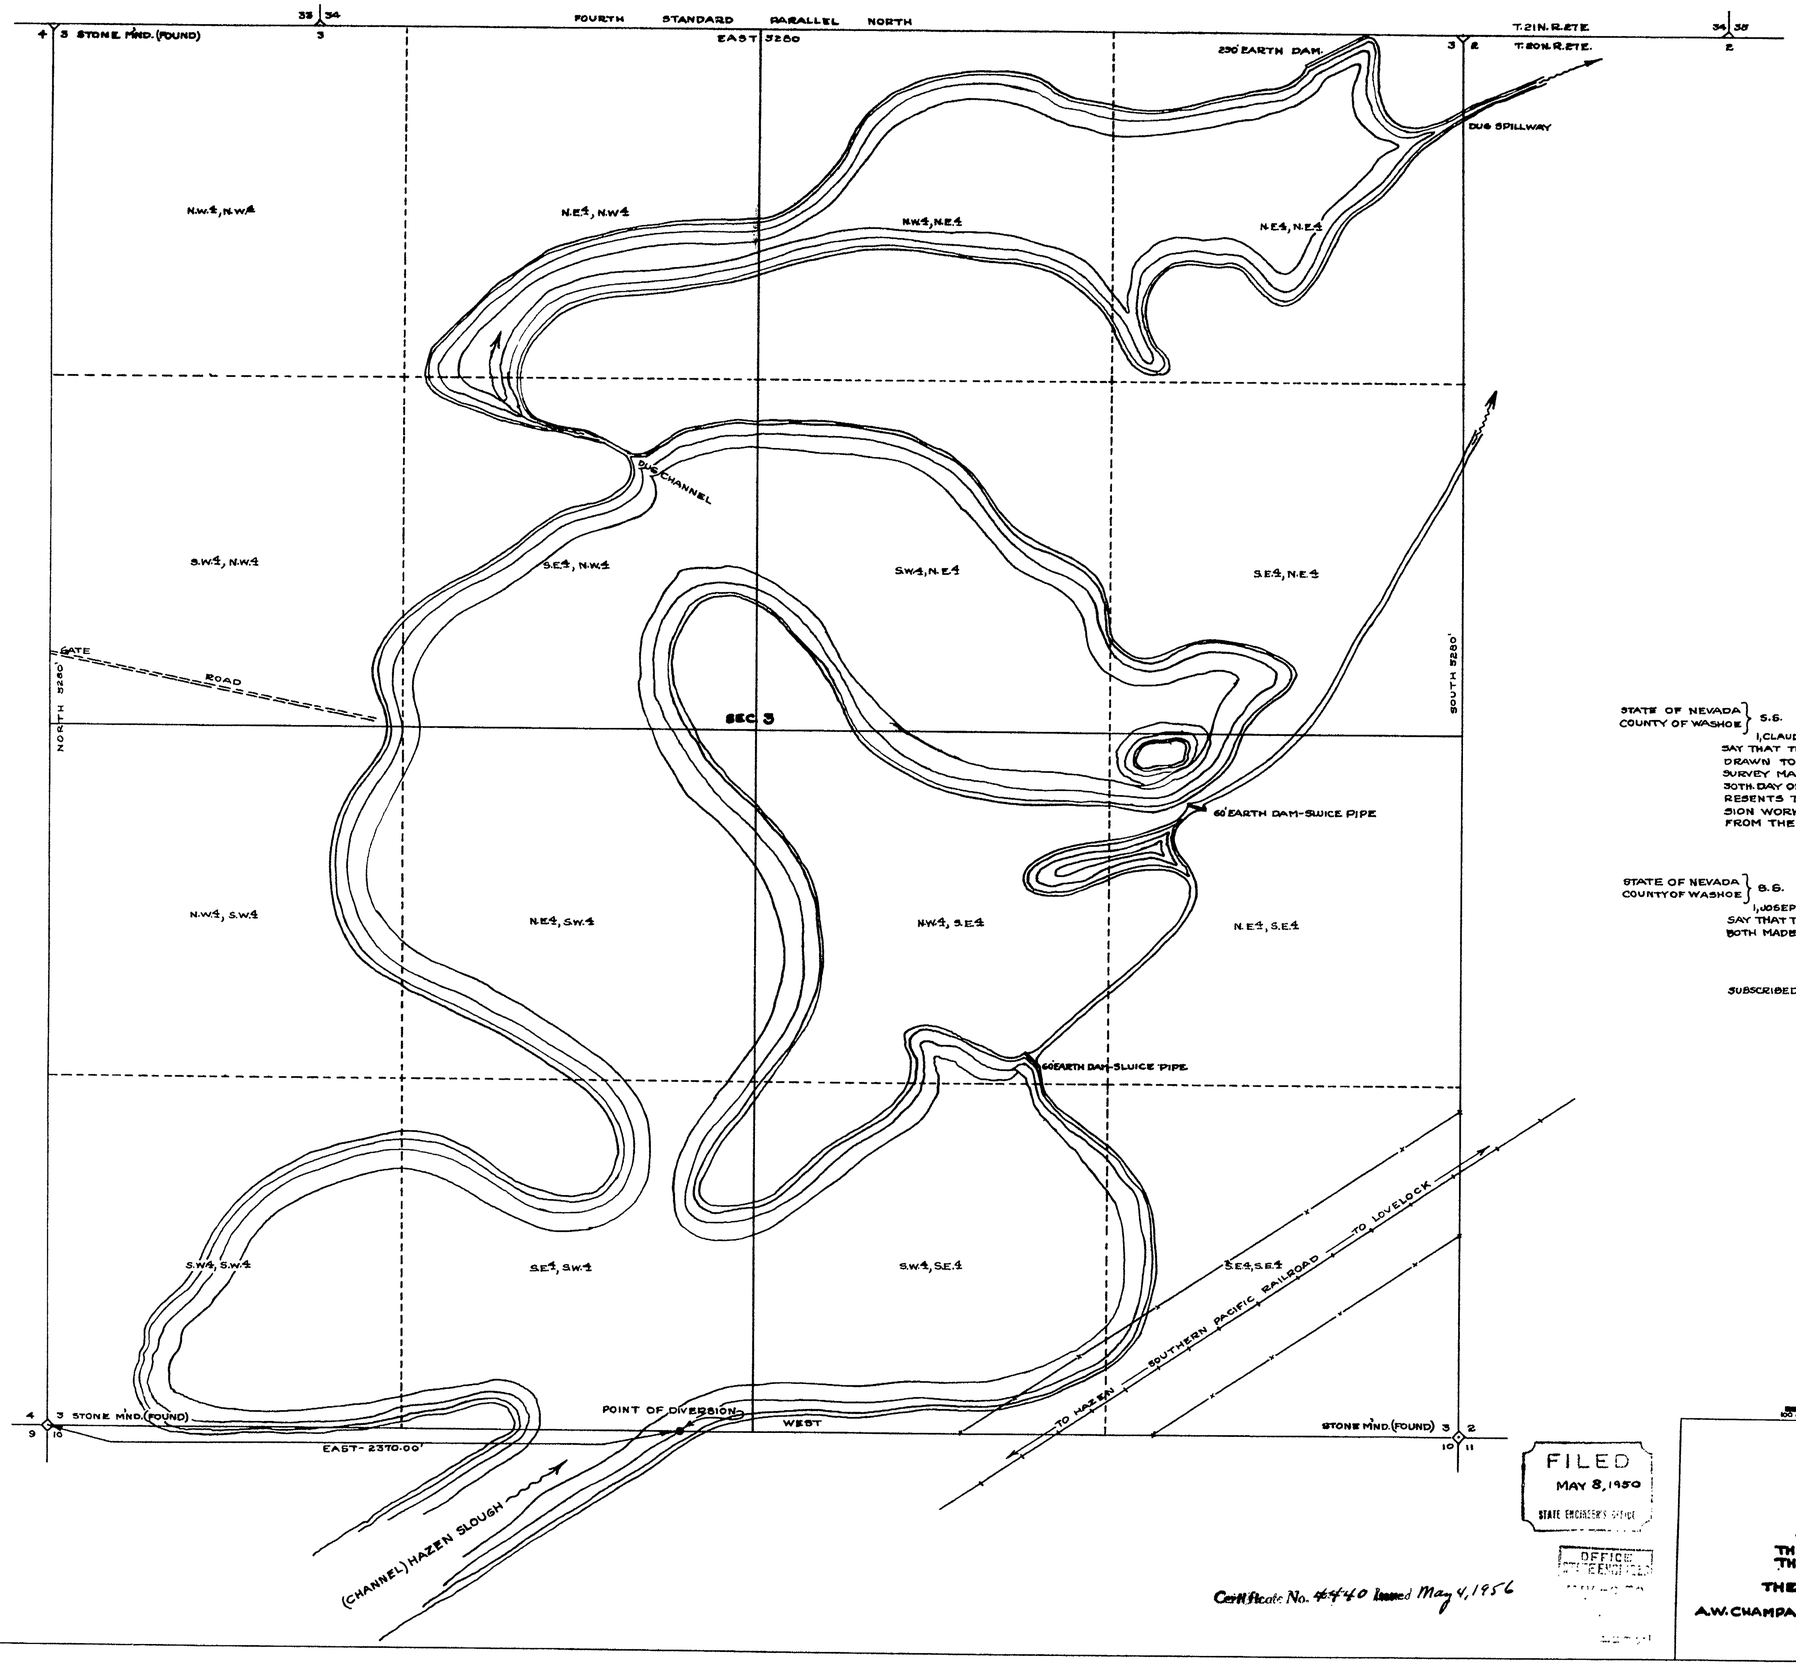

STATE OF NEVADA } S.S.
COUNTY OF WASHOE }

I, CLAUDE E. HUNTER, BEING FIRST DULY SWORN, DEPOSE AND SAY THAT THIS MAP, CONSISTING OF ONE SHEET, HAS BEEN CORRECTLY DRAWN TO THE DESIGNATED SCALE FROM FIELD NOTES OF A SURVEY MADE UNDER MY SUPERVISION BETWEEN THE 20TH AND 30TH DAY OF APRIL, 1950; THAT IT TRULY AND CORRECTLY REPRESENTS THE LOCATION AND EXTENT OF THE WATER DIVERSION WORKS OF A.W. CHAMPAGNE, L.H. CHAMPAGNE AND W.O. SMITH FROM THE HAZEN SLOUGH.

Claude E. Hunter
STATE WATER RIGHT SURVEYOR.

STATE OF NEVADA } S.S.
COUNTY OF WASHOE }

I, JOSEPH A. CAFFREY, BEING FIRST DULY SWORN, DEPOSE AND SAY THAT THIS MAP AND THE SURVEY REPRESENTED HEREON WERE BOTH MADE BY ME BETWEEN THE 20TH AND 30TH DAY OF APRIL, 1950.

Joseph A. Caffrey

SUBSCRIBED AND SWORN TO BEFORE ME THIS 4th DAY OF May 1950.

Victor M. Russell
NOTARY PUBLIC IN AND FOR WASHOE COUNTY, NEVADA.

SCALE IN FEET

FILED
MAY 8, 1950
STATE ENGINEER'S OFFICE

OFFICE RECEIVED

Certificate No. 4440 Issued May 4, 1956

MAP
TO
ACCOMPANY APPLICATION
TO
APPROPRIATE WATER
FROM THE HAZEN SLOUGH
FOR
RECREATIONAL USE,
THE PROPAGATION OF FISH
THE PROPAGATION OF BULL FROGS
THE PROPAGATION OF MUSKRATS
AND
THE PROPAGATION OF DUCK AND GEESE
BY
A.W. CHAMPAGNE, L.H. CHAMPAGNE AND W.O. SMITH
SITUATED IN SEC. 3, T.20N. R.27E.
CHURCHILL COUNTY, NEVADA.
SCALE-1 IN. = 300 FT.

13354 JAC FILE NO.