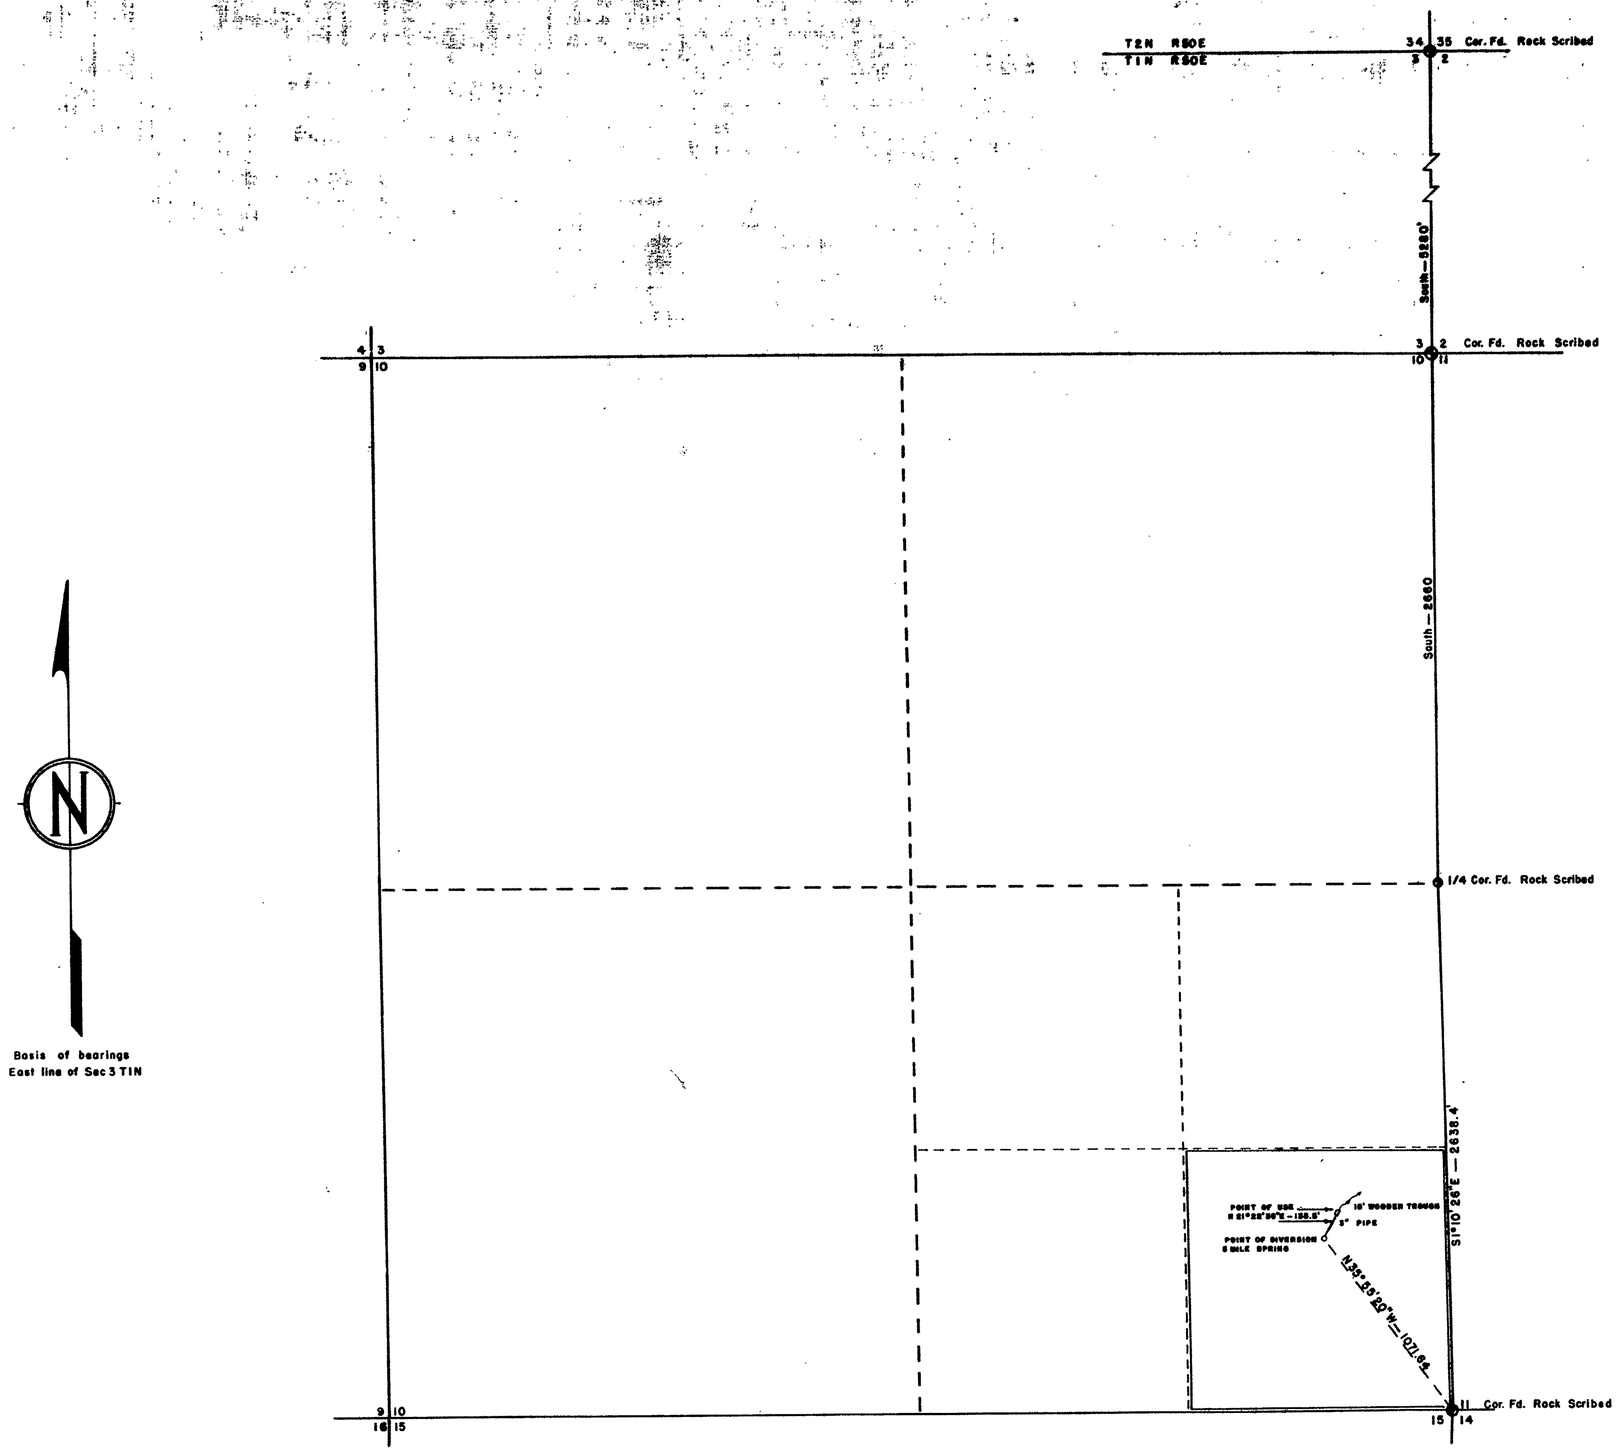

STATE OF NEVADA,
County of .....NYE..... } ss.

I, J.V. Caselli, being first duly sworn, depose and say that this map, consisting of one sheet inclusive, has been correctly drawn to the designated scale from field notes of a survey made by me between the 11th day of May and the 12th day of May, 1950; that it truly and correctly represents the location and extent of the proposed works used to divert water from 5 Mile Spring, in Nye County, by Fallini Brothers for stockwatering purposes. That the proposed point of diversion, the approximate location and size of the diverting channel or other conduit, the place and manner of use, and the location and names of all other works or streams which are crossed by, or connected with said works, are fully and correctly designated thereon.

J.V. Caselli
State Water Right Surveyor

Subscribed and sworn to before me the 17. day of May, 1950

Nancy Miller
Notary Public in and for White Pine County, Nevada

FILED
MAY 19, 1950
STATE ENGINEER'S OFFICE

OFFICE
STATE ENGINEER
MAY 19 '50
RECEIVED
A.M.S.

0 400 800 1200 1600

Certificate No. 3573 Issued Feb. 5, 1951 for 0.033 cfs

PLAT
OF
5 MILE SPRING
FOR
FALLINI BROTHERS
TONOPAH, NEVADA

Scale 1" = 400 ft

Surveyed by,
J.V. Caselli
Ely, Nevada

13377