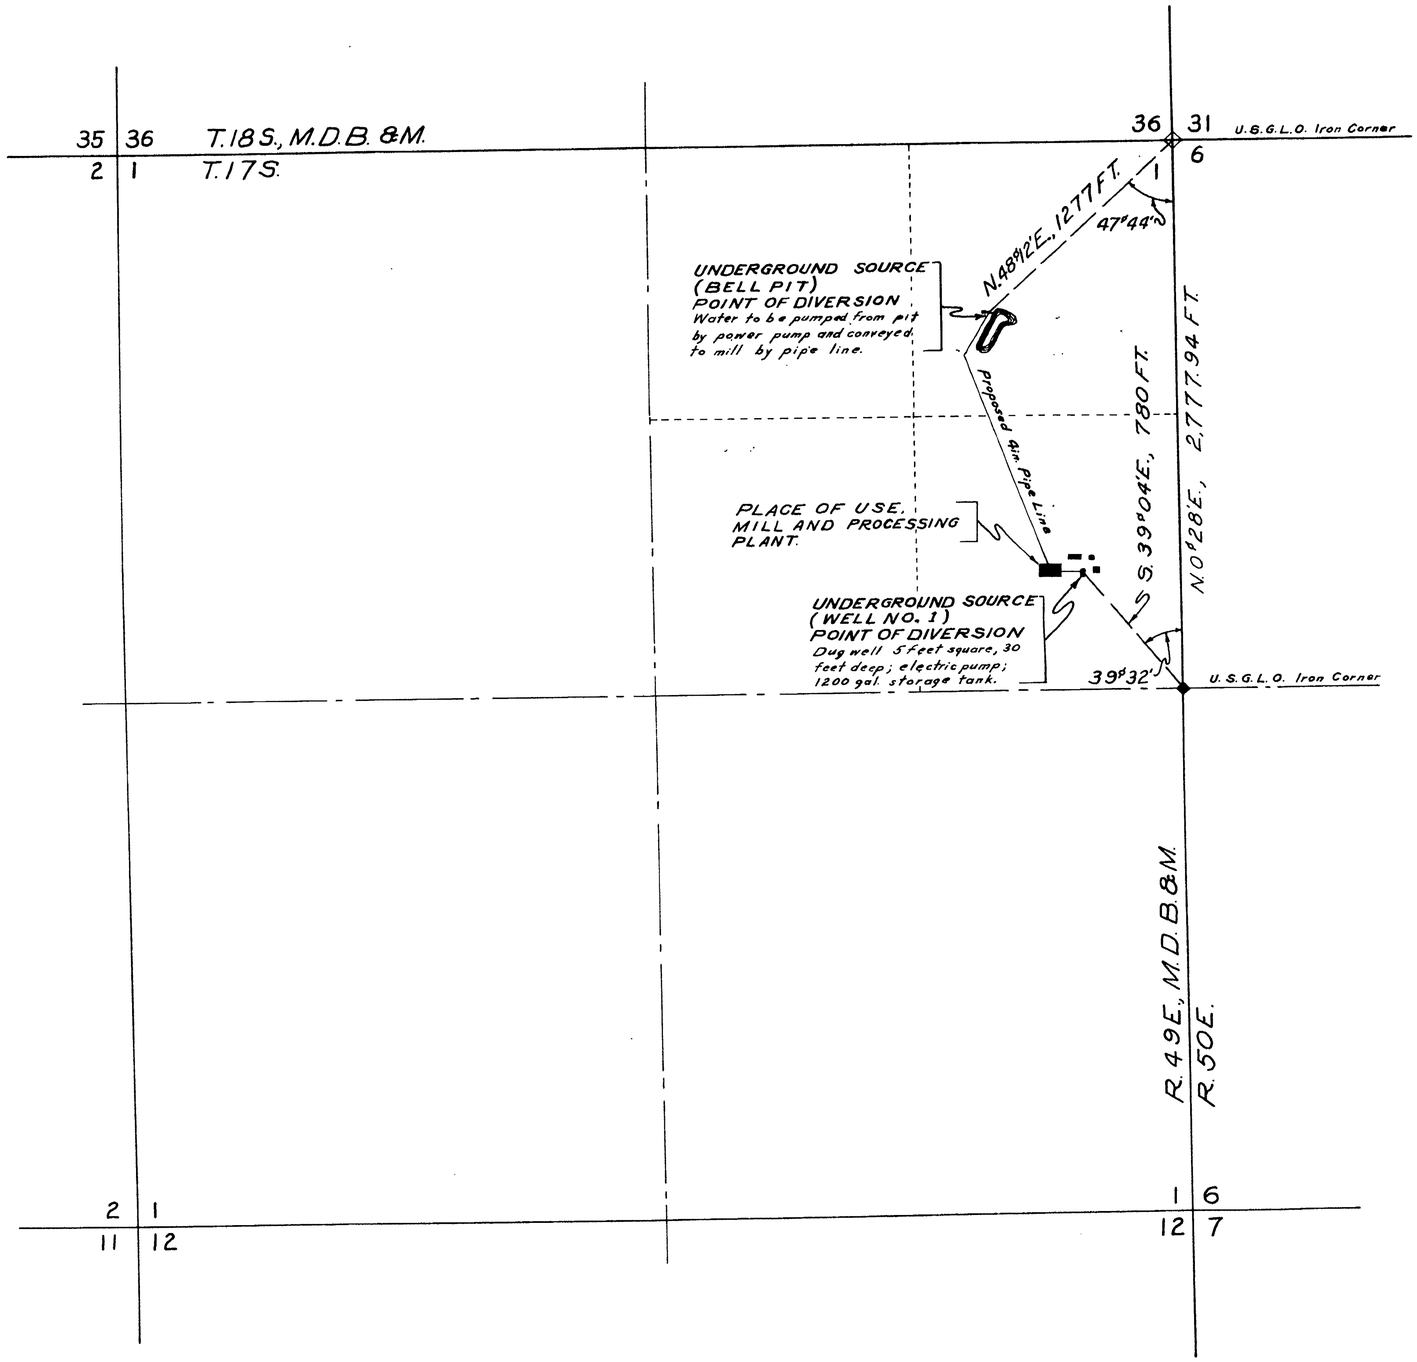

N

STATE OF NEVADA
County of Esmeralda } ss.

I, William H. Hisle, being first duly sworn, depose and say that this map consisting of one sheet, has been correctly drawn to the designated scale from field notes of surveys made by me on the 7th day of May, 1950; that it truly and correctly represents the location and extent of the proposed works used to divert water from two underground sources, in Nye County, by the Los Angeles Chemical Company for milling purposes. That the proposed point of diversion, the location of the mill, the approximate size of the diverting conduit, and the location and names of all other works or streams which are crossed by or connected with said works, are fully and correctly designated hereon.

William H. Hisle
State Water Right Surveyor.

Subscribed and sworn to before me this 22 nd day of May, 1950.

Notary Public in and for Esmeralda County, Nevada.

SCALE: 1 IN. = 400 FT.

0 FT 100 200 300 400 800 1200 1600

FILED
MAY 23, 1950
STATE ENGINEER'S OFFICE

MAP TO ACCOMPANY
APPLICATION TO APPROPRIATE WATER
FOR
MILLING PURPOSES
BY THE
LOS ANGELES
CHEMICAL CO.
FROM
TWO UNDERGROUND SOURCES

13381-13382