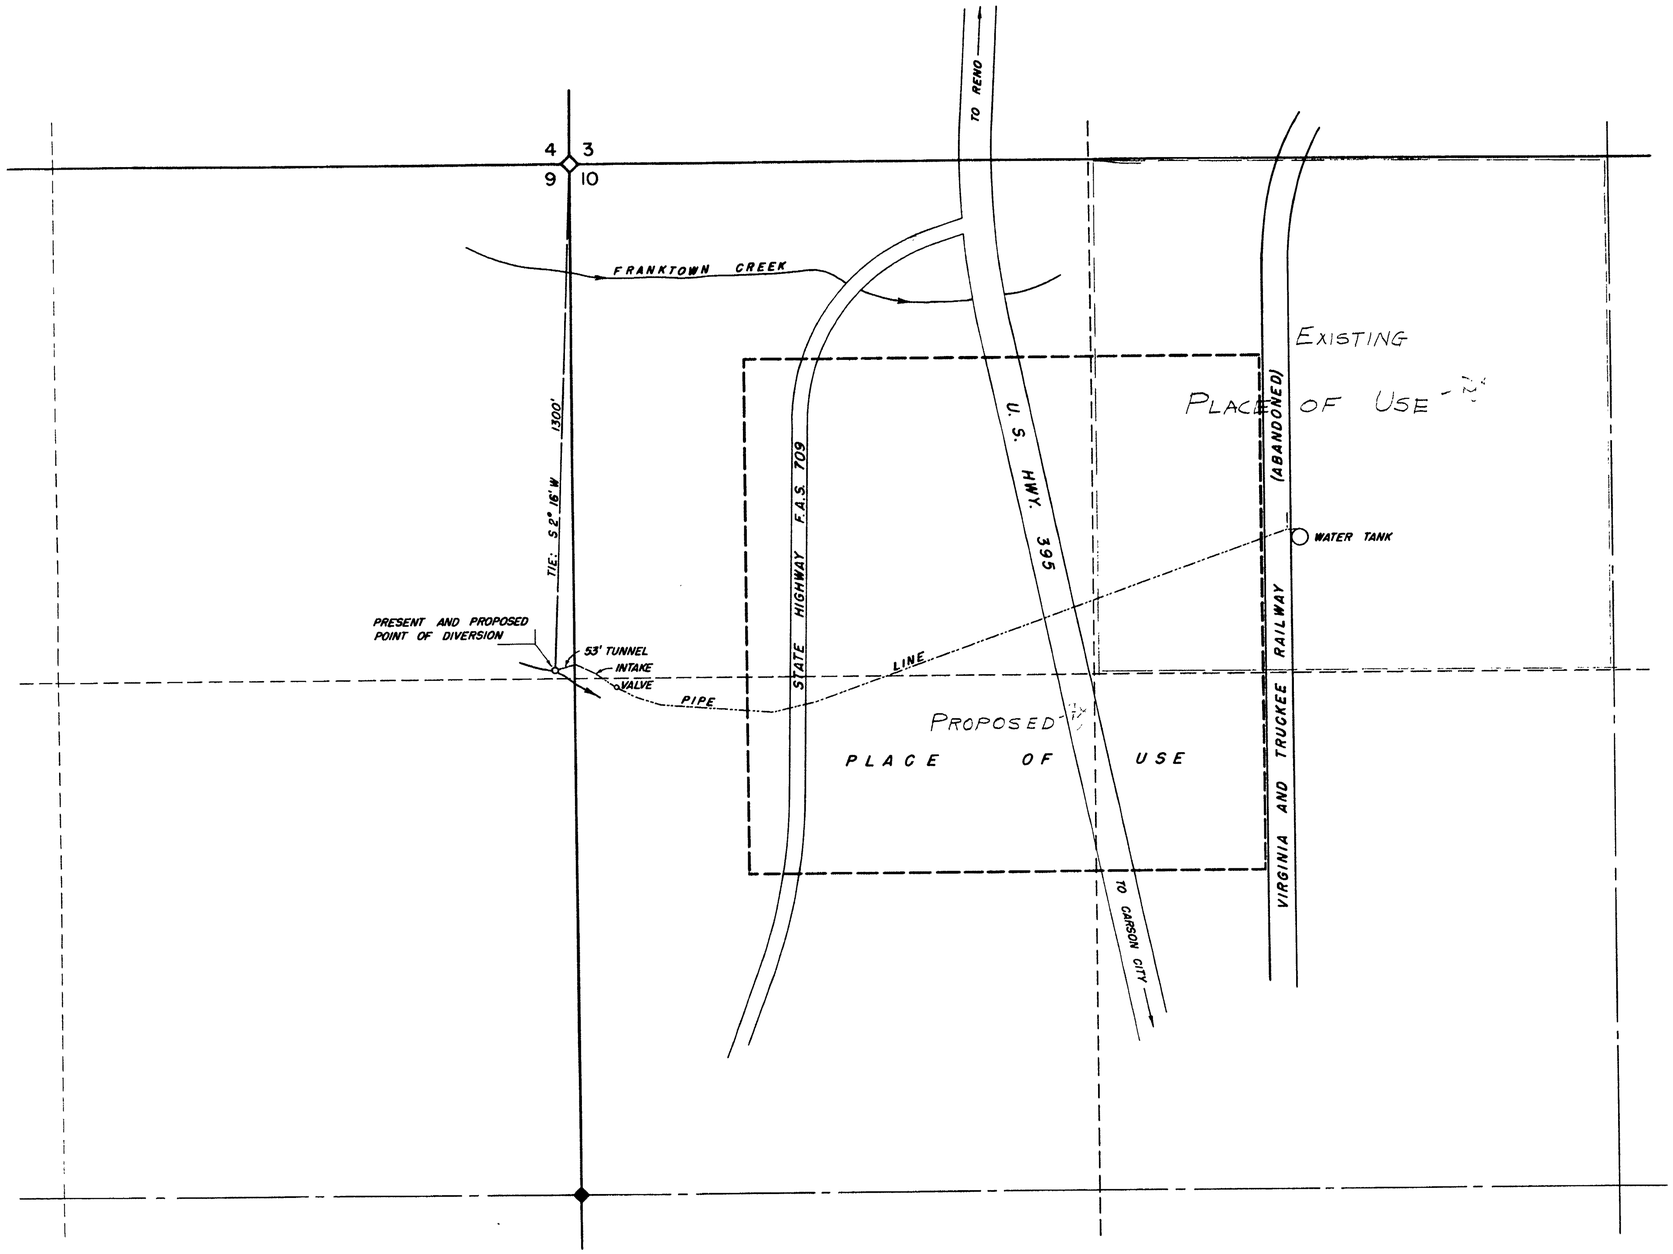

T. 16 N., R. 19 E.

STATE OF NEVADA
COUNTY OF WASHOE SS

I, A. E. HOLGATE, BEING FIRST DULY SWORN, DEPOSE AND SAY THAT THIS MAP, CONSISTING OF ONE SHEET, HAS BEEN CORRECTLY DRAWN TO THE DESIGNATED SCALE FROM FIELD NOTES OF A SURVEY MADE UNDER MY SUPERVISION ON SEPTEMBER 6, 1952; THAT IT TRULY AND CORRECTLY REPRESENTS THE PROPOSED LOCATION AND EXTENT OF THE WORKS PROPOSED TO BE USED TO DIVERT WATER FROM SPRING SOURCES IN WASHOE COUNTY, NEVADA BY THE VIRGINIA AND TRUCKEE RAILWAY COMPANY; THAT THE PROPOSED POINT OF DIVERSION, THE APPROXIMATE LOCATION AND SITE OF THE DIVERTING CHANNEL, ALL RESERVOIRS OR BASINS, THE LOCATION AND NAMES OF ALL OTHER WORKS WHICH WILL CROSS OR CONNECT WITH THE PROPOSED WORKS, AND THE BOUNDARY OF ALL LANDS, SHOWING BY 40 ACRE LEGAL SUBDIVISIONS THE AREAS PROPOSED TO BE SUPPLIED, ARE FULLY AND CORRECTLY DESIGNATED HEREON.

A. E. Holgate
STATE WATER RIGHT SURVEYOR

SUBSCRIBED AND SWORN TO BEFORE ME THIS 22ND DAY OF SEPTEMBER, 1952.

James H. Bradshaw
NOTARY PUBLIC IN AND FOR WASHOE COUNTY, NEVADA
My Commission Expires May 8, 1955

SCALE: 1 INCH = 200 FEET
200 100 0 100 200 400 800

FILED
SEPT. 22, 1952
STATE ENGINEER'S OFFICE

OFFICE STATE ENGINEER

MAP TO ACCOMPANY
APPLICATION TO APPROPRIATE
WATER FOR
DOMESTIC AND IRRIGATION PURPOSES

BY

VIRGINIA AND TRUCKEE RAILWAY COMPANY

FROM DUVAL OR ENT SPRING

13383