T.21S., R.61E., M.D.B.&M.

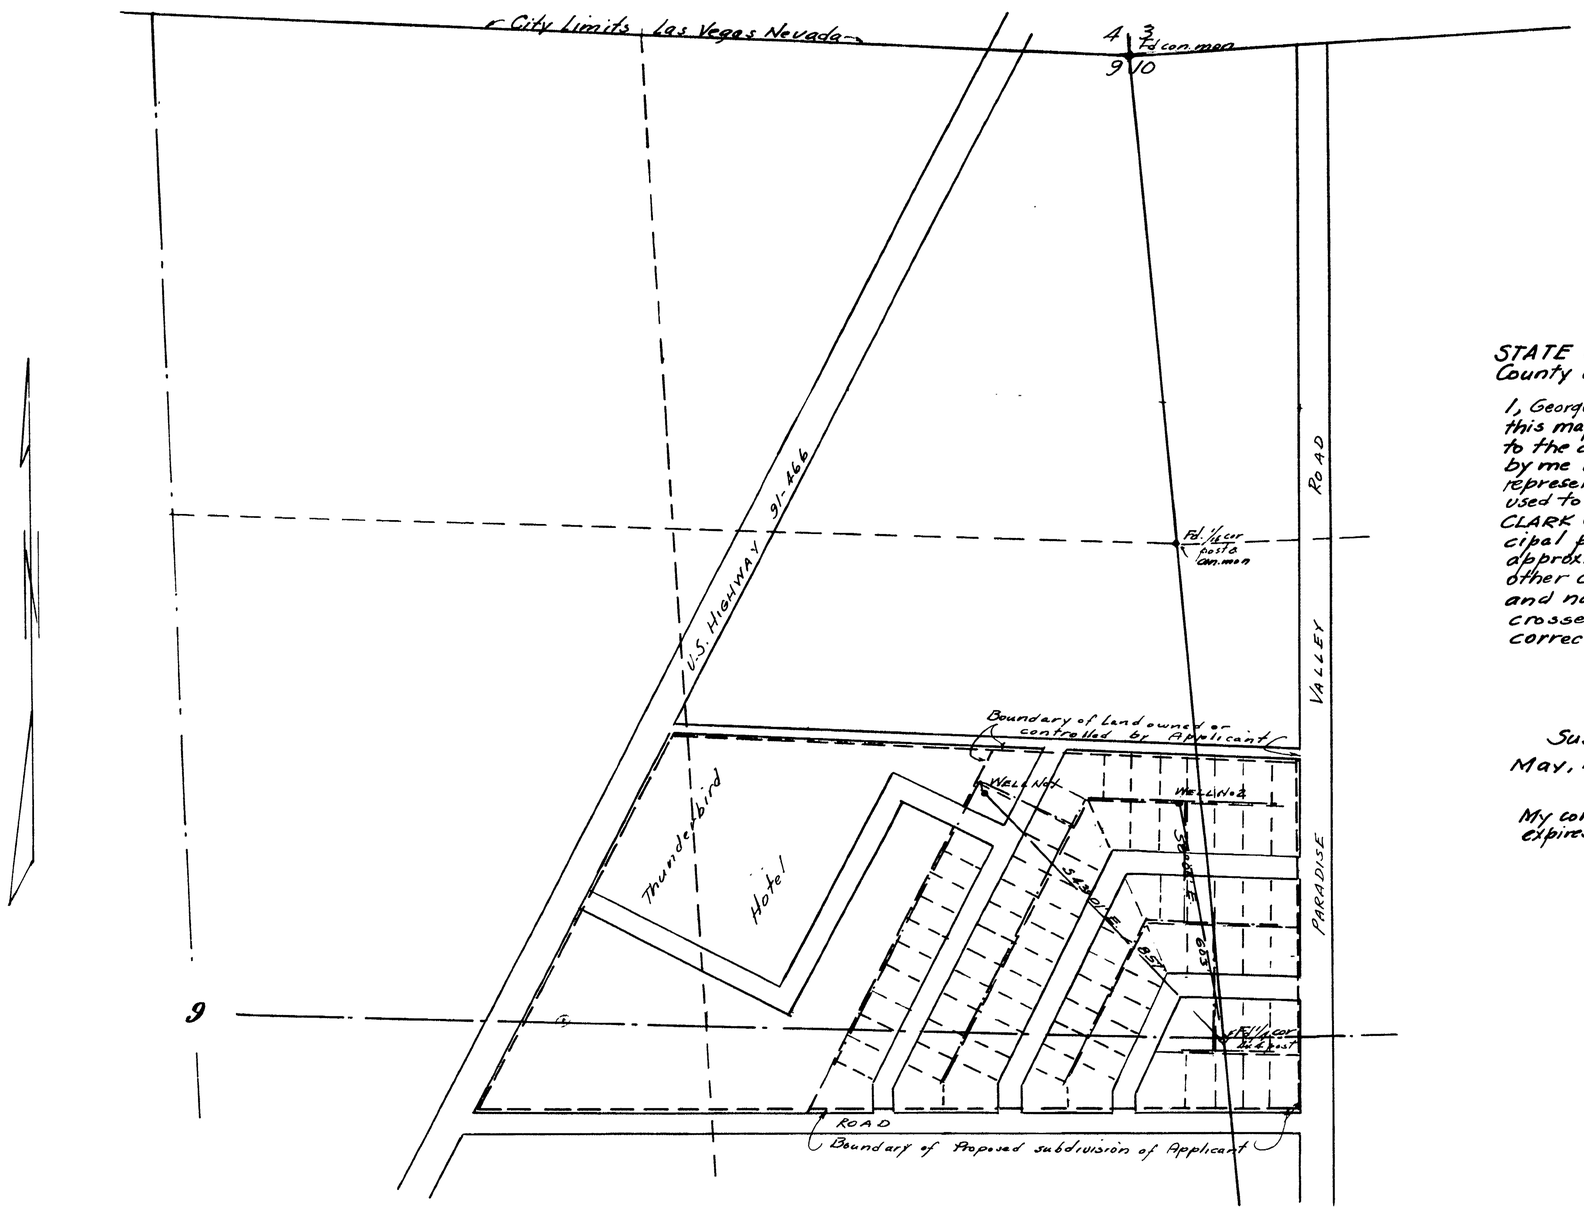

STATE OF NEVADA } ss.
County of Clark

I, George Von Tobel being first duly sworn, depose and say that this map, consisting of one sheet, has been correctly drawn to the designated scale from field notes of a survey made by me on the 16th day of May, 1950; that it truly and correctly represents the location and extent of the proposed works used to divert water from LAS VEGAS ARTESIAN BASIN, in CLARK COUNTY, by BONANZA HOTEL, INC., for quasi-municipal purposes. That the proposed point of diversion, approximate location and size of diverting channel or other conduit, place and manner of use, and the location and names of all other works or streams which are crossed by or connected with said works, are fully and correctly designated thereon.

George Von Tobel
STATE WATER RIGHT SURVEYOR

Subscribed and sworn to before me this 23rd day of May, 1950.

My commission expires Jan. 17, 1953

Helen J. Redpath
NOTARY PUBLIC IN AND FOR CLARK COUNTY-NEVADA

SCALE : 1 IN. = 200 FT.

200 100 0 200 400 600 800

FILED
MAY 24, 1950
STATE ENGINEER'S OFFICE

MAP TO ACCOMPANY
APPLICATION
TO APPROPRIATE WATER
FOR QUASI-MUNICIPAL USE
BY
BONANZA HOTEL, INC.
FROM
LAS VEGAS ARTESIAN BASIN

13386