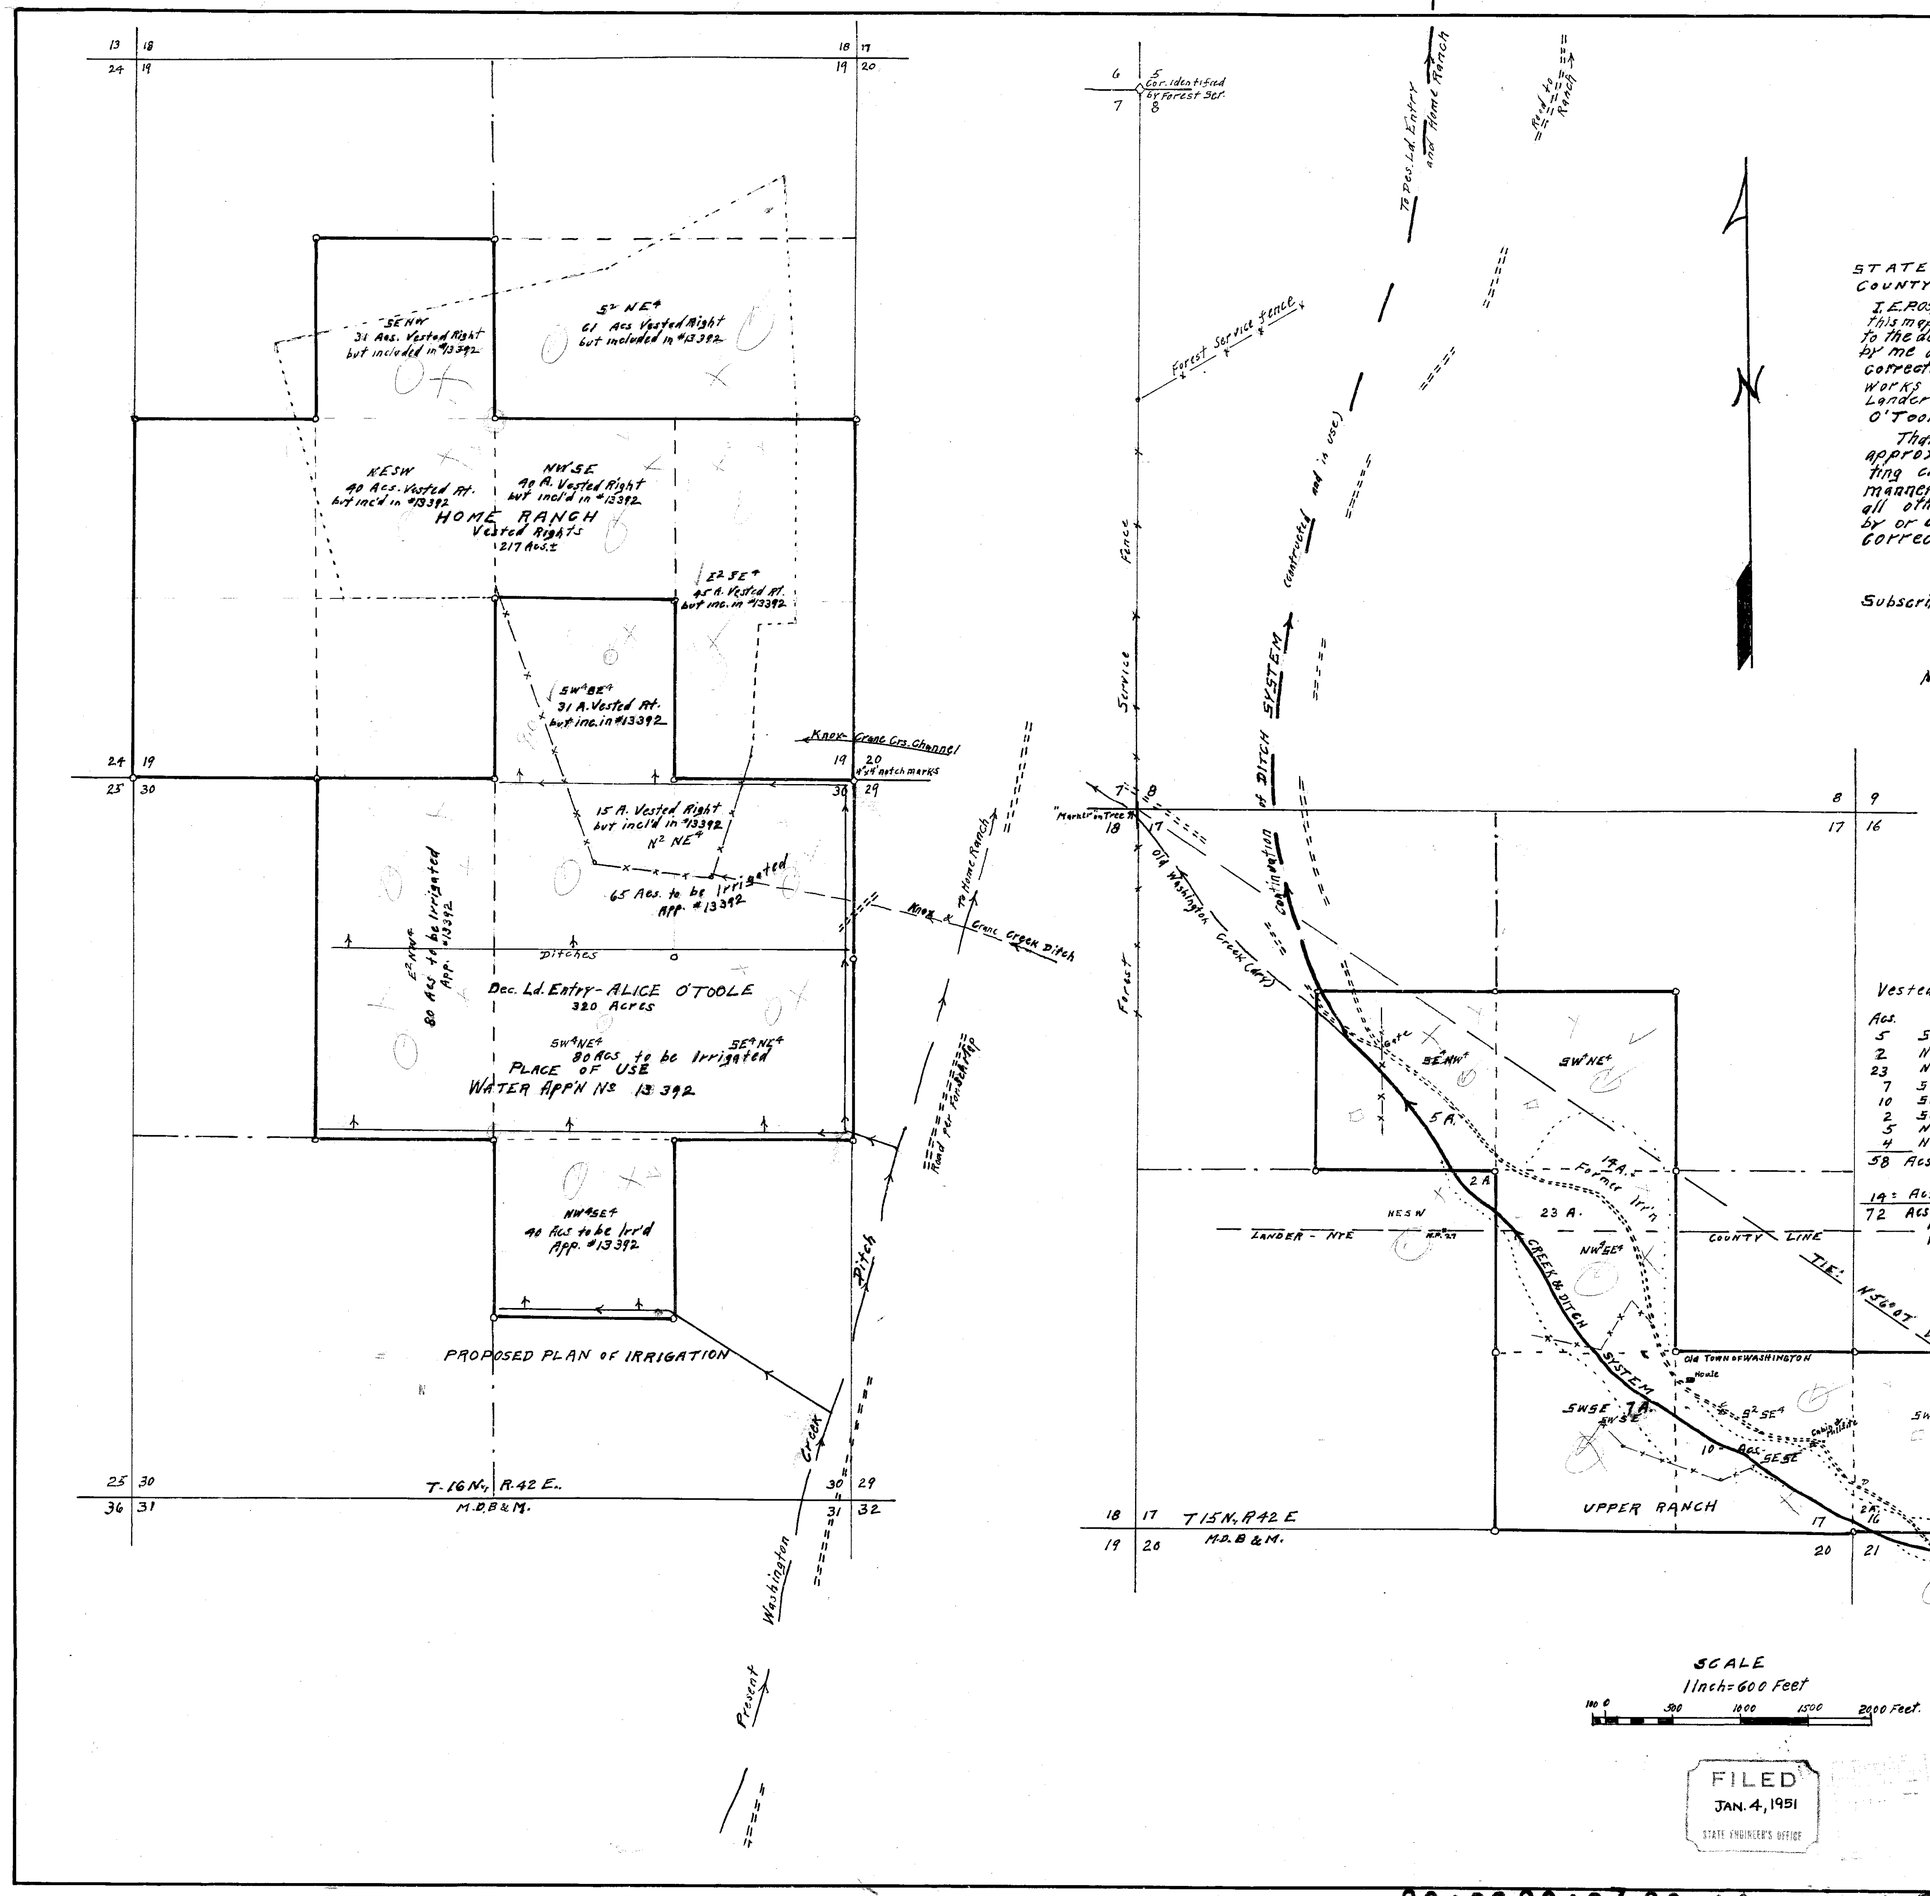

STATE of NEVADA }
COUNTY of ORMSBY } S.S.

I, E.P. Osgood, being first duly sworn, depose and say that this map, consisting of 1 sheet, has been correctly drawn to the designated scale from field notes of a survey made by me on the 25th & 26th of May 1950; that it truly and correctly represents the location and extent of the works used to divert water from Washington Creek, Lander and Nye Counties, Nevada, by Lawrence O'Toole, for irrigation and domestic use.

That the proposed point of diversion, the approximate location and size of the diverting channel or other conduit, the place and manner of use, and the location and names of all other works or streams, which are crossed by or connected with the said works, are fully and correctly designated thereon.

E. P. Osgood
State Water Right Sur.

Subscribed & sworn to before me this 4th day of Jan'y 1951

[signature]

Notary Public in & for Ormsby County, Nevada -

My Commission Expires July 6, 1953

Vested Right Irrigation:-

Acs.	
5	SESW - 17
2	NESW - "
23	NWSE - "
7	SWSE "
10	SESE "
2	SWSW 16
5	NWNW 21
4	NENW "
58	Acs

14 = Acs Former Irr'n
72 Acs Total Vested Area but to be served by Water of App. No 13392

SER. No 13392 - May 29, 1950

SCALE
1 Inch = 600 Feet
100 0 500 1000 1500 2000 Feet.

FILED
JAN. 4, 1951
STATE ENGINEER'S OFFICE

MAP (S)
To ACCOMPANY APPLICATION TO APPROPRIATE WATER FOR IRRIGATION AND DOMESTIC USE
By LAWRENCE O'TOOLE
From WASHINGTON CREEK
Lander and Nye Counties, Nevada
June 1950
E.P. Osgood, Sl.W.R.Sur.

~~86128~~ 86127 ~~86126~~ 85781 21956 13392 File under