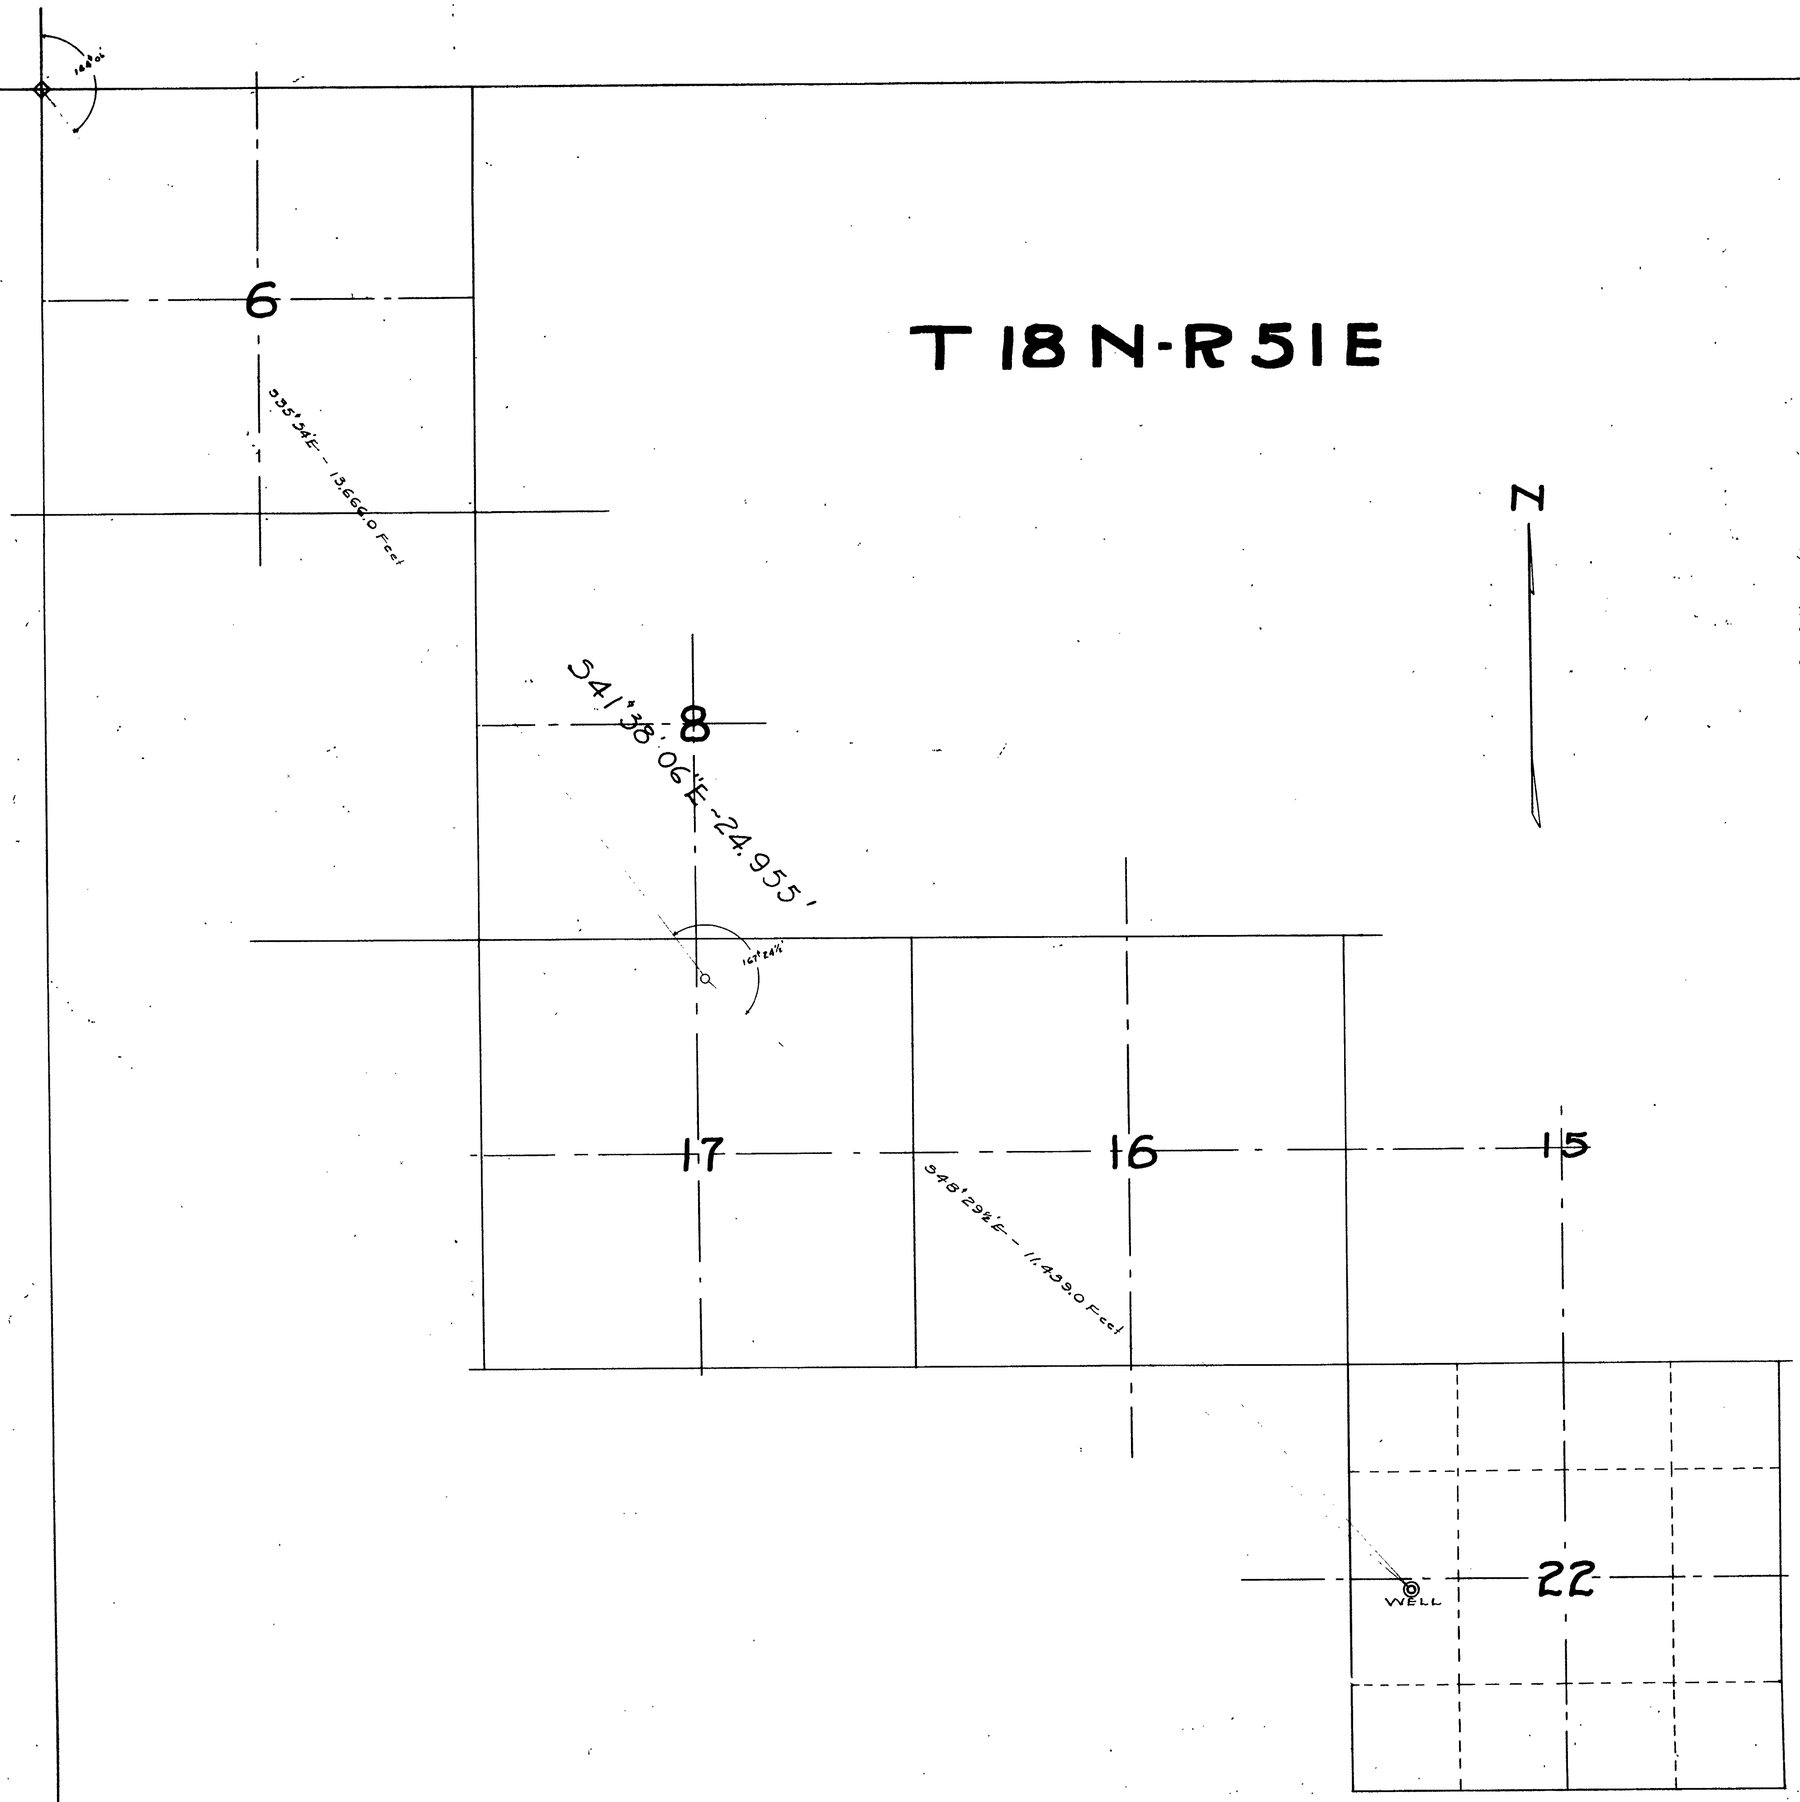

STATE OF NEVADA
COUNTY OF EUREKA } SS

I, M M. HARCOURT, being first duly sworn, depose and say that this map, consisting of 1 sheet, has been correctly drawn to the designated scale from field notes of a survey made by me between the 8th. and 12th. day of June, 1950; that it truly and correctly represents the location and extent of the proposed works used to divert water from underground source in EUREKA COUNTY by A.C. FLORIO for stockwatering purposes.

M. M. Harcourt
State Water Right Surveyor.

Subscribed and sworn to before me this 12th. day of JUNE, 1950

Leona Morrison
Notary Public in and for
Eureka Co., Nevada.

FILED
JUNE 14, 1950
STATE ENGINEER'S OFFICE

SCALE
1000 500 0 1000 2000 3000

MAP
TO ACCOMPANY APPLICATION TO APPROPRIATE WATER FOR STOCKWATERING FROM UNDERGROUND SOURCE BY A. C. FLORIO, EUREKA, NEVADA.

13396