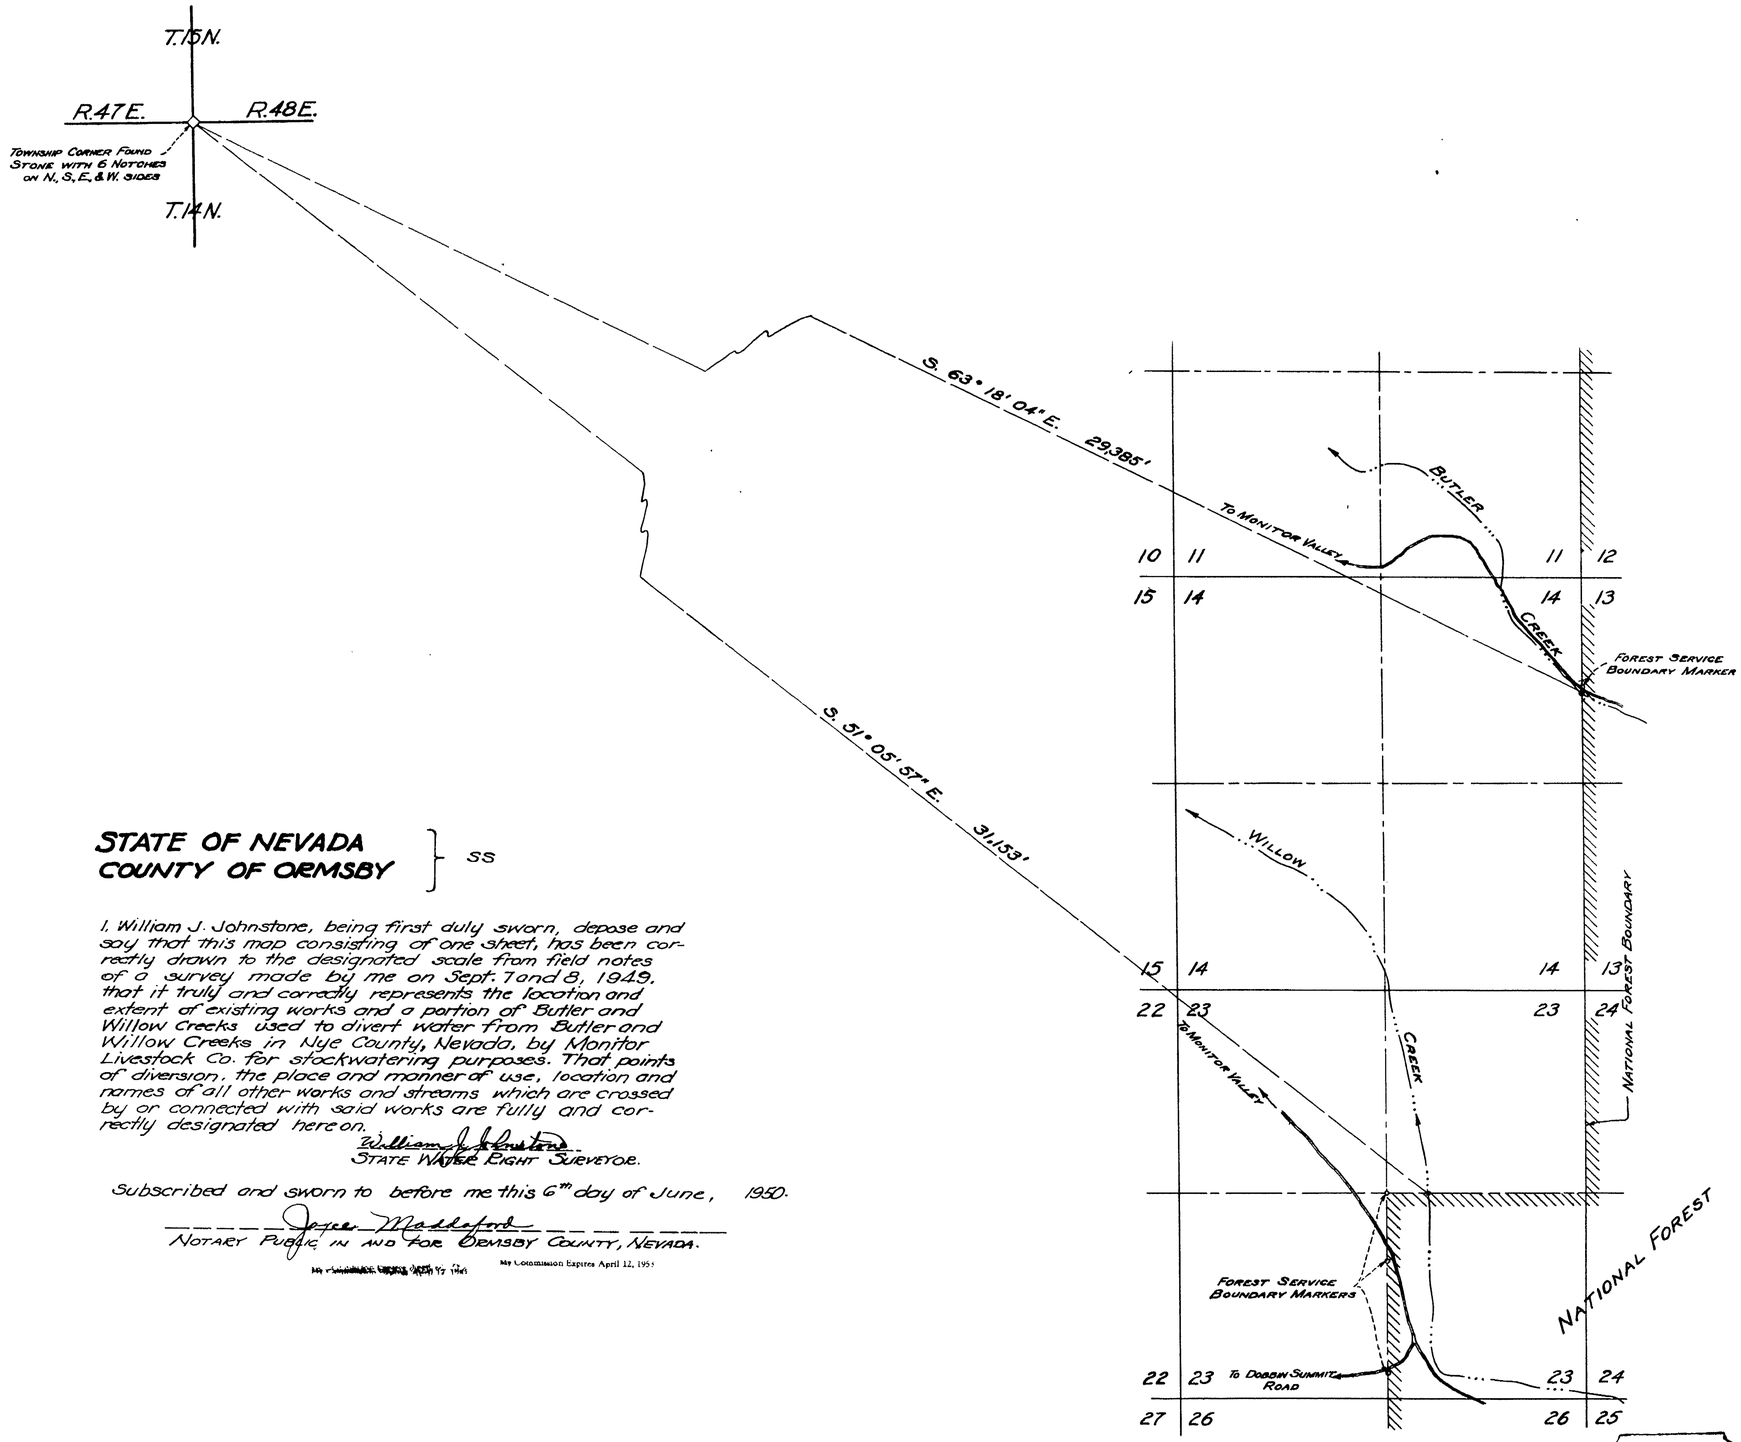

T.14N., R.48E.
M.D.B.&M.

Source of bearing from Polaris Observation.

LEGEND:

Intermittent Watercourse
Dirt Road

SCALE: 1 INCH = 1000 FEET
1000 0 1000 2000 3000

STATE OF NEVADA
COUNTY OF ORMSBY } ss

I, William J. Johnstone, being first duly sworn, depose and say that this map consisting of one sheet, has been correctly drawn to the designated scale from field notes of a survey made by me on Sept. 7 and 8, 1949, that it truly and correctly represents the location and extent of existing works and a portion of Butler and Willow Creeks used to divert water from Butler and Willow Creeks in Nye County, Nevada, by Monitor Livestock Co. for stockwatering purposes. That points of diversion, the place and manner of use, location and names of all other works and streams which are crossed by or connected with said works are fully and correctly designated hereon.

William J. Johnstone
State Water Right Surveyor.

Subscribed and sworn to before me this 6th day of June, 1950.

Joyce Maddeford
Notary Public in and for Ormsby County, Nevada.

My Commission Expires April 12, 1953

13405 Certificate No. 4329 Issued Feb. 20, 1956

13406 Certificate No. 4329 Issued Feb. 20, 1956

FILED
JUNE 6, 1950
STATE ENGINEER'S OFFICE

MAP TO ACCOMPANY
APPLICATION FOR APPROPRIATION AND PROOF OF APPROPRIATION FOR STOCKWATERING PURPOSES BY MONITOR LIVESTOCK CO. FROM WILLOW AND BUTLER CREEKS
June 3, 1950.

McLEOD - WALLACE - JOHNSTONE Engineering. Carson City, Nevada.

13405–13406