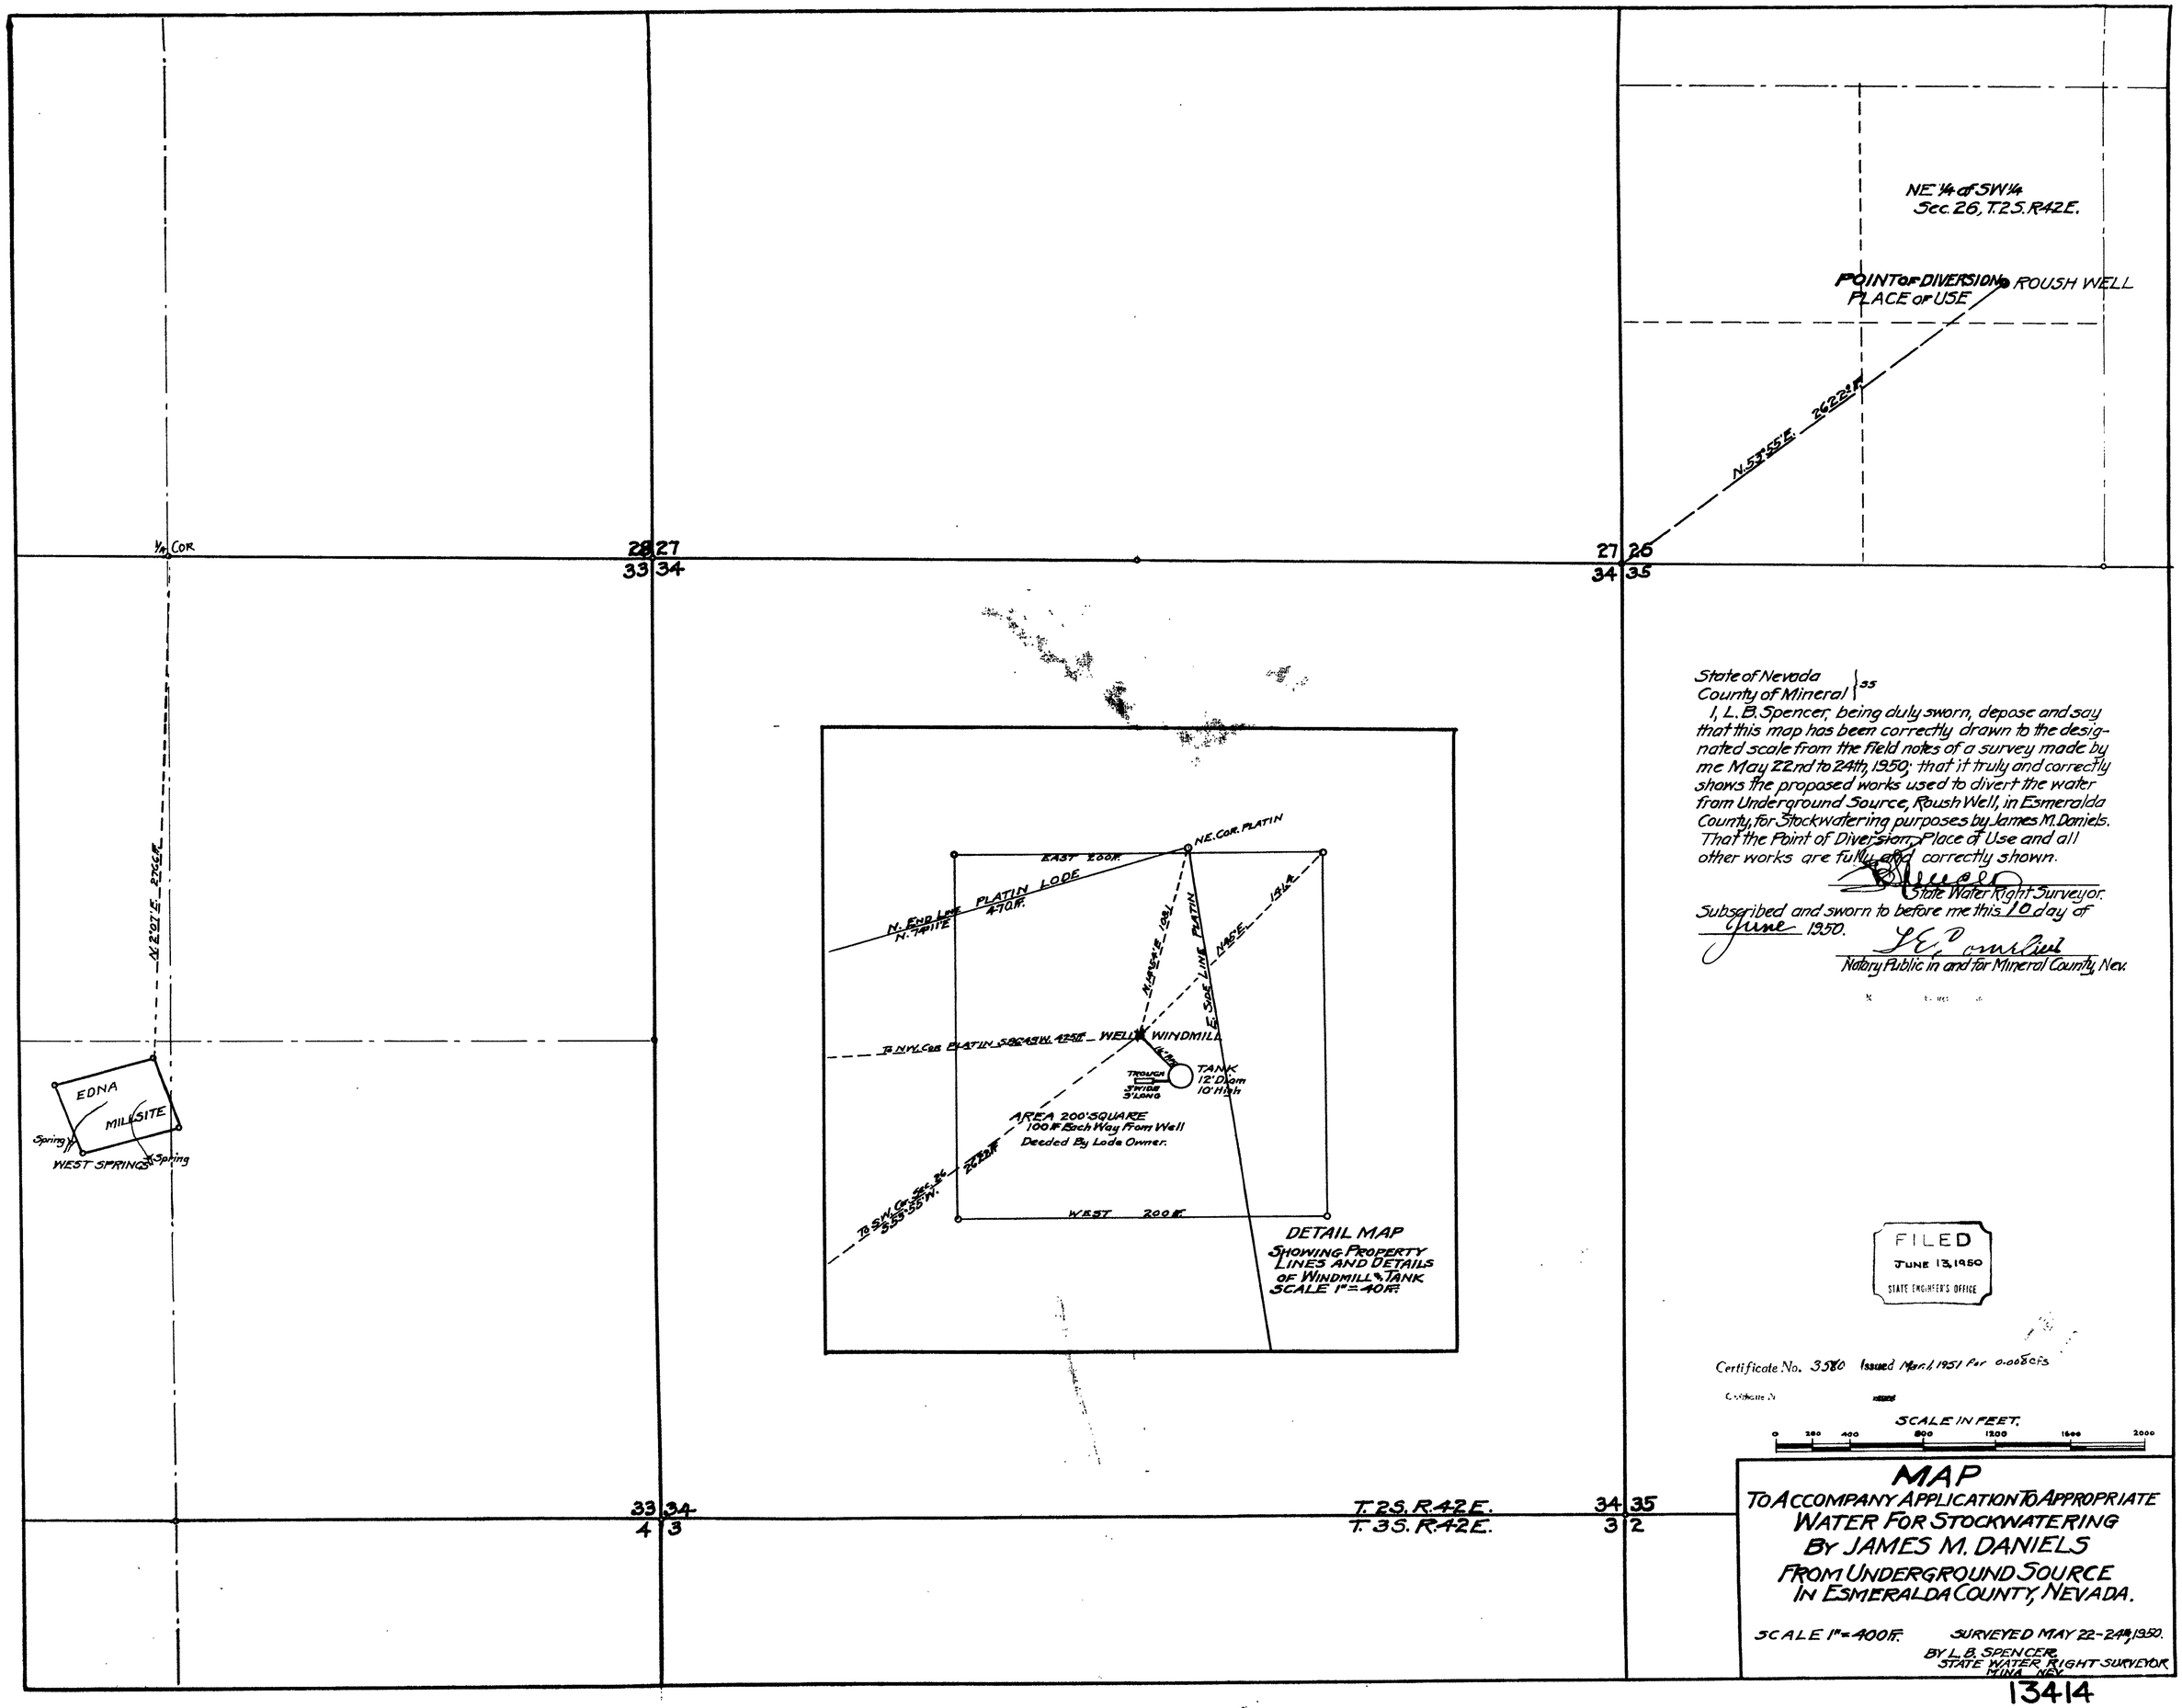
NE ¼ of SW ¼
Sec. 26, T.2S. R42E.
POINT OF DIVERSION
ROUSH WELL
PLACE OF USE
N.53°55'E. 2622 ft.
¼ COR
28 27
33 34
27 26
34 35
N.2°01'E. 2762 ft.
EDNA
MILLSITE
Spring
WEST SPRINGS
Spring
33 34
4 3
T. 2S. R.42E.
T. 3S. R.42E.
34 35
3 2
NE. COR. PLATIN
EAST 200 ft.
N. END LINE
N. 74°11'E.
PLATIN LODE
470 ft.
N.49°54'E. 1281
E. SIDE LINE PLATIN
N.53°55'E.
1514 ft.
To N.W. Cor. PLATIN S.86°43'W. 425 ft.
WELL
WINDMILL
TROUGH
3' WIDE
3' LONG
TANK
12' Diam
10' High
AREA 200' SQUARE
100 ft. Each Way From Well
Deeded By Lode Owner.
To S.W. Cor. Sec. 26
S.53°55'W.
2022 ft.
WEST 200 ft.
DETAIL MAP
SHOWING PROPERTY
LINES AND DETAILS
OF WINDMILL & TANK
SCALE 1" = 40 ft.
State of Nevada
County of Mineral } ss
I, L. B. Spencer, being duly sworn, depose and say that this map has been correctly drawn to the designated scale from the field notes of a survey made by me May 22nd to 24th, 1950; that it truly and correctly shows the proposed works used to divert the water from Underground Source, Roush Well, in Esmeralda County, for Stockwatering purposes by James M. Daniels. That the Point of Diversion, Place of Use and all other works are fully and correctly shown.
State Water Right Surveyor.
Subscribed and sworn to before me this 10 day of June 1950.
Notary Public in and for Mineral County, Nev.
FILED
JUNE 13, 1950
STATE ENGINEER'S OFFICE
Certificate No. 3580 Issued Mar. 1, 1951 For 0.008 cfs
SCALE IN FEET.
0 200 400 800 1200 1600 2000
MAP
TO ACCOMPANY APPLICATION TO APPROPRIATE
WATER FOR STOCKWATERING
BY JAMES M. DANIELS
FROM UNDERGROUND SOURCE
IN ESMERALDA COUNTY, NEVADA.
SCALE 1" = 400 ft.
SURVEYED MAY 22-24, 1950.
BY L. B. SPENCER,
STATE WATER RIGHT SURVEYOR
MINA, NEV.

13414