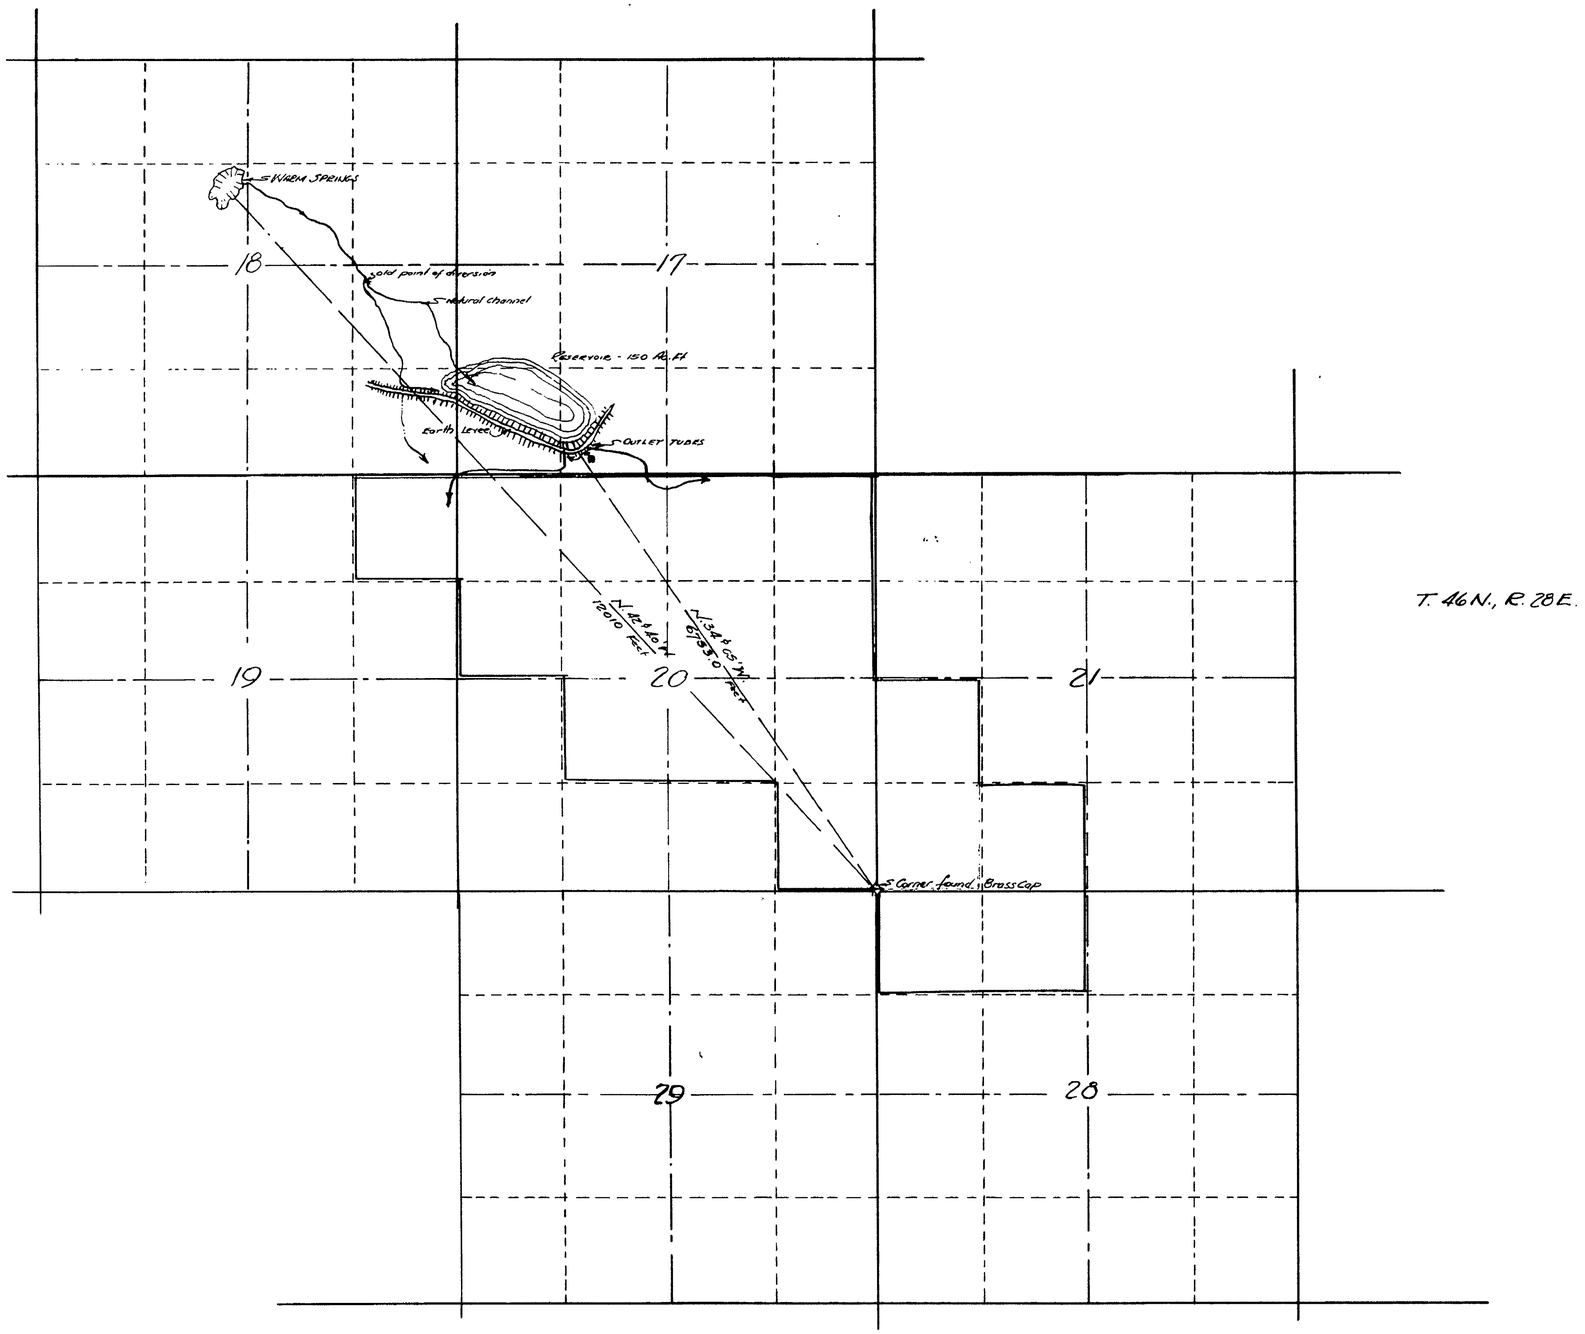

T. 46 N., R. 28 E.

SCALE 1" = 1000'

STATE OF NEVADA
COUNTY OF PERSHING

I, Robert S Leighton, being duly sworn, depose and say, that this map drawn to the designated Scale from field notes of a survey made by me on Jan. 7, 1951, truly & correctly represents the location and extent of works used to divert Warm Springs by Garrett W. Beckley for irrigation purposes. That the point of diversion, location of place of use and the location and names of all other works crossed by or connected with said works are fully and correctly designated hereon.

Robert S Leighton
State Water Right Surveyor.

Subscribed and sworn before me this 9th day of January, 1951

Mary Helen Massucci
Notary Public in and for Pershing County, Nevada

FILED
JAN. 9, 1951
STATE ENGINEER'S OFFICE

STATE ENGINEER

MAP TO ACCOMPANY
APPLICATION TO APPROPRIATE
WATER FOR IRRIGATION PURPOSES
BY GARRETT W. BECKLEY
FROM WARM SPRINGS.

13422