LAS VEGAS VALLEY WATER DISTRICT

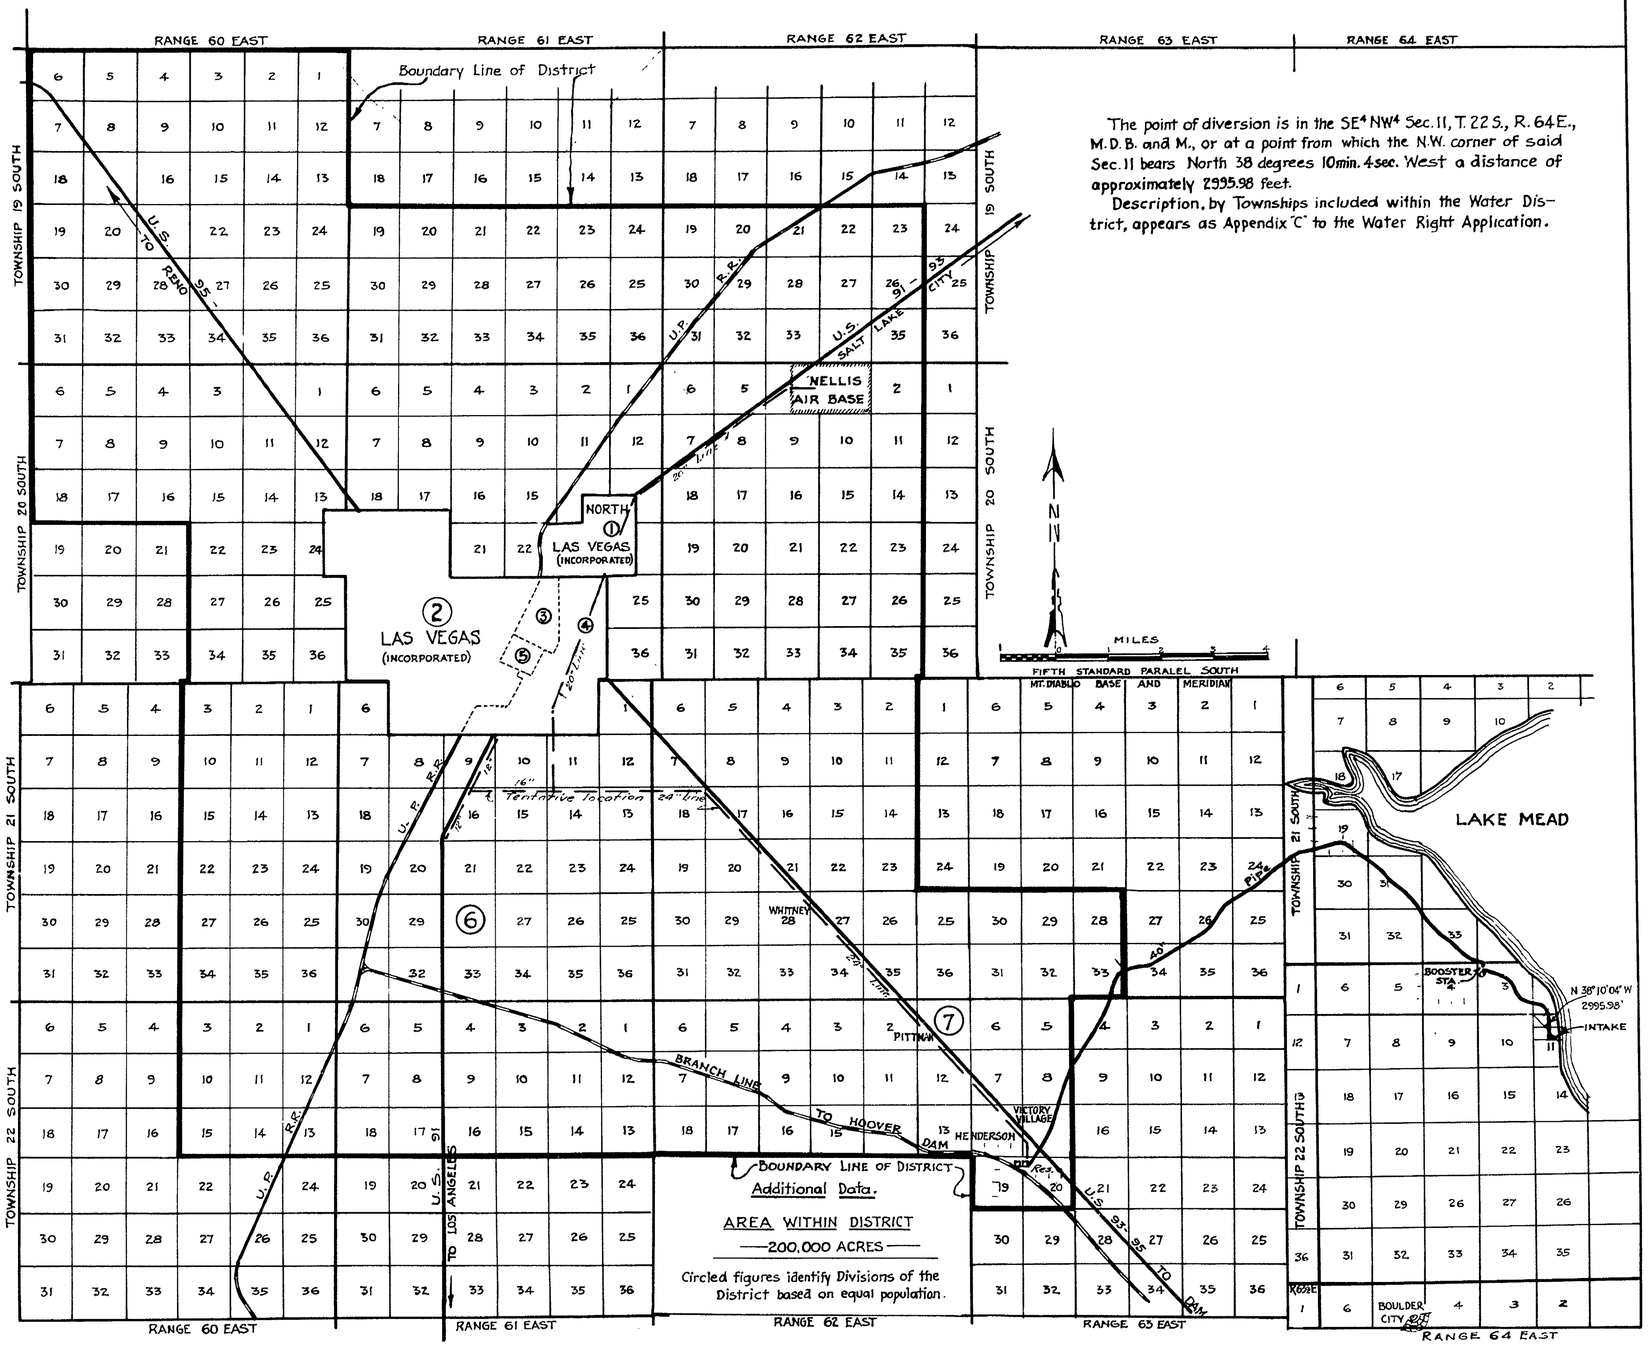

The point of diversion is in the SE¼ NW¼ Sec. 11, T. 22 S., R. 64 E., M.D.B. and M., or at a point from which the N.W. corner of said Sec. 11 bears North 38 degrees 10 min. 4 sec. West a distance of approximately 2995.98 feet.

Description, by Townships included within the Water District, appears as Appendix "C" to the Water Right Application.

BOUNDARY LINE OF DISTRICT

Additional Data.

AREA WITHIN DISTRICT

—200,000 ACRES—

Circled figures identify Divisions of the District based on equal population.

State of Nevada } s.s.
County of Clark }

I, C. D. Baker, being first duly sworn, depose and say, that this drawing, consisting of one sheet, has been correctly made to the designated scales, from maps prepared for the Water District by C. D. Baker, Professional Engineer of Nevada, and from a map filed May 20, 1942 in the Nevada State Engineer's Office under Applications Nos. 10779 and 10799; that I have checked the survey between the 11th day of Aug. and the 15th day of Aug., 1950; that it truly and correctly represents the proposed location and extent of the works used to divert water from Lake Mead and the Colorado River for municipal purposes and that the proposed point of diversion and the boundary of the proposed place of use of water are fully and correctly designated thereon.

C. D. Baker
State Water Right Surveyor.

Subscribed and sworn to before me this 15th day of August, 1950

Helen J. Kefford
Notary Public in and for Clark County, Nevada.

My commission expires Jan. 17, 1953

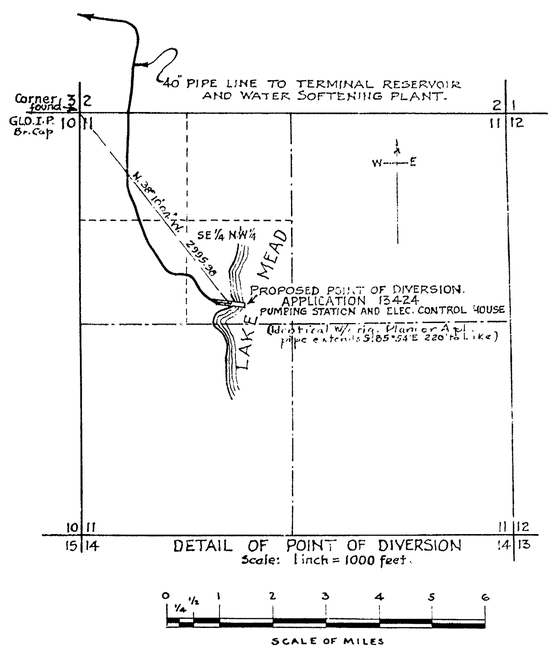

DETAIL OF POINT OF DIVERSION
Scale: 1 inch = 1000 feet.

SCALE OF MILES

FILED
Aug. 18, 1950
STATE ENGINEER'S OFFICE

MAP TO ACCOMPANY
APPLICATION No 13 424
TO APPROPRIATE WATER
FOR
MUNICIPAL USE
BY
LAS VEGAS VALLEY WATER DISTRICT
FROM LAKE MEAD

13424

Permit No. 5984 ISSUED Feb. 24, 1966