T.47N.R.30E.

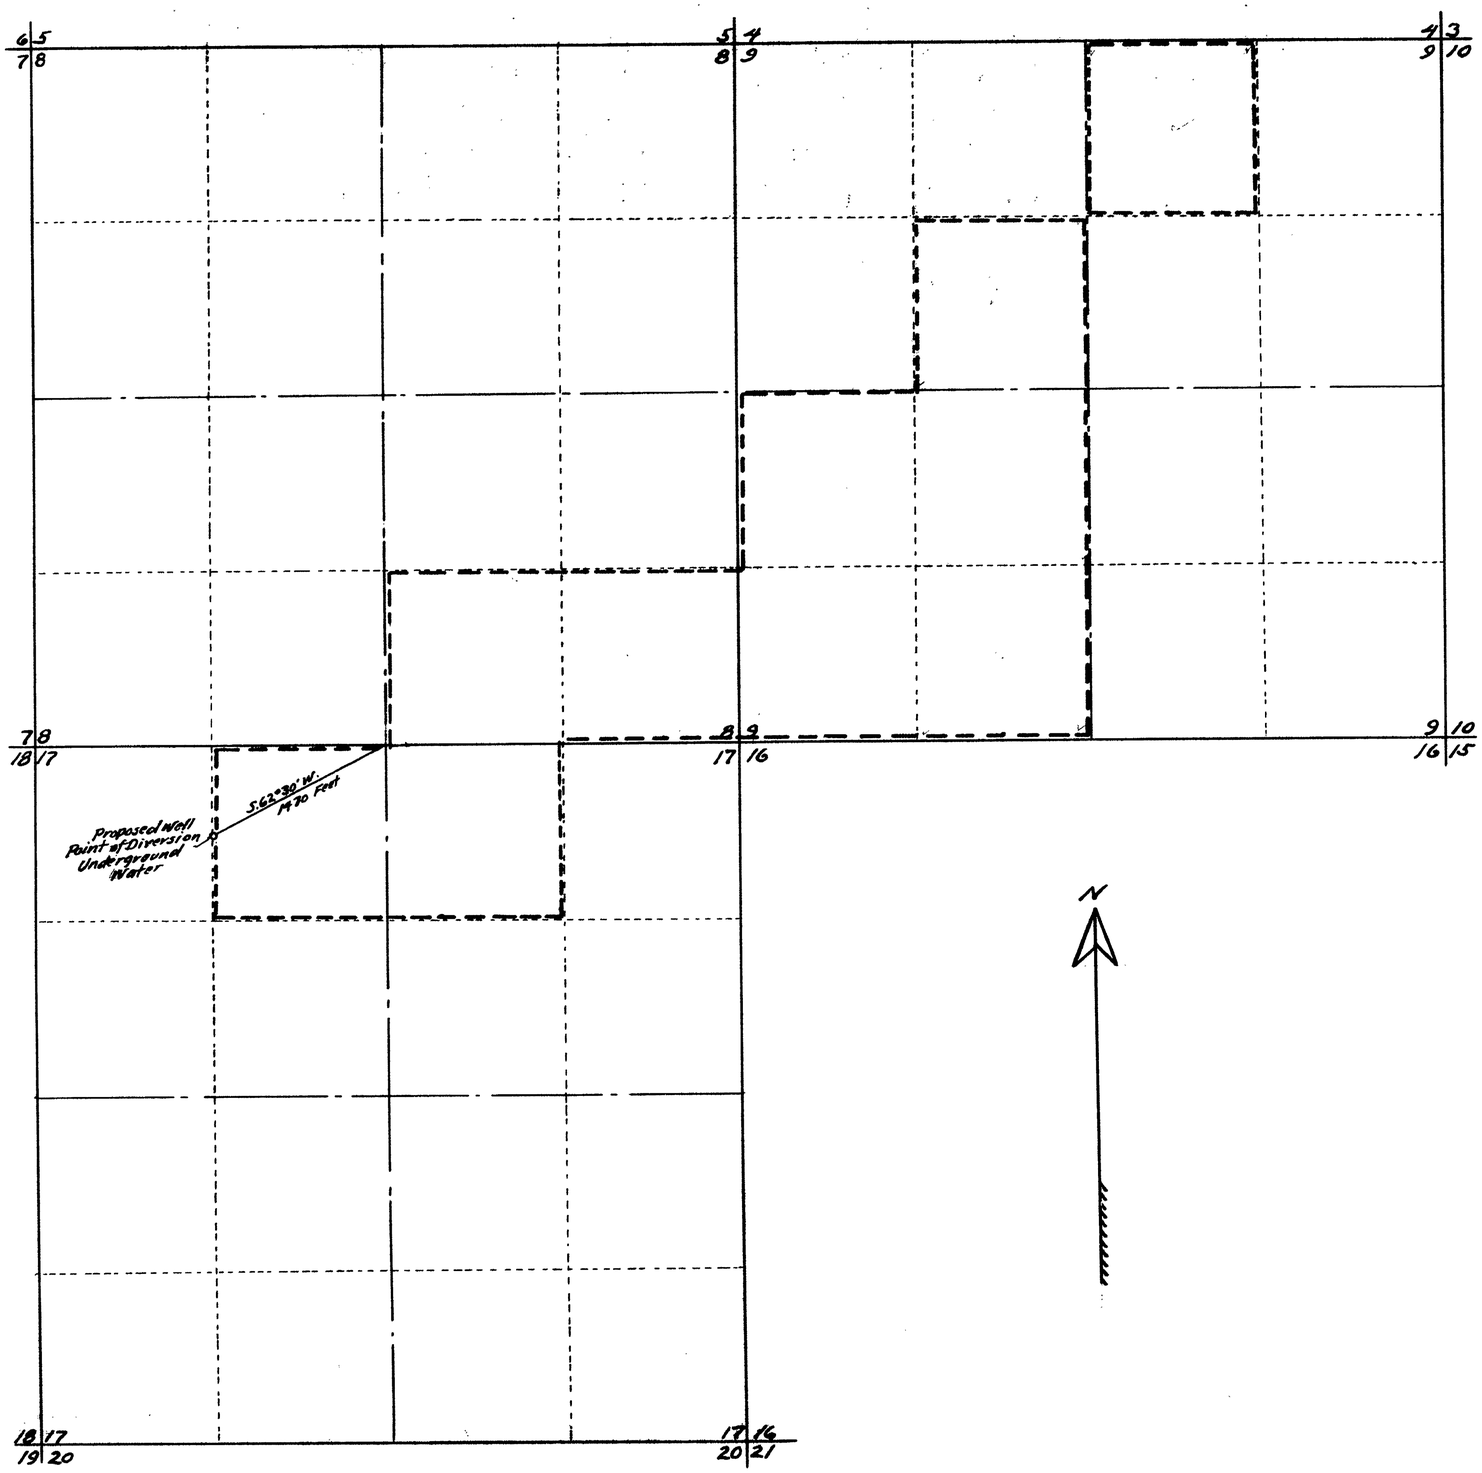

N

STATE OF NEVADA }ss.
County of Humboldt

I, A.V. Tallman, being first duly sworn, depose and say that this map, consisting of one sheet, has been correctly drawn to the designated scale from field notes of a survey made by me on the 15th day of May, 1951; that it truly and correctly represents the proposed location and extent of the works used to divert water from underground sources in Humboldt County, by Irwin E. Smith for Irrigation purposes. That the proposed point of diversion, the approximate location and size of the diverting channel, all reservoirs or basins, the location and names of all other works which will cross or connect with the proposed works, and the boundary of all lands, showing by 40 acre subdivisions the areas proposed to be irrigated, are fully and correctly designated thereon.

A.V. Tallman
State Water Right Surveyor.

Subscribed and sworn to before me this 2nd day of June, 1951. Nilela W Reeves
Notary Public in and for Humboldt County, Nevada.
Commission expires Nov. 23 1951

Scale 1 inch = 600 Ft.
0 1 2 3 4 1000 Feet

FILED
JUN. 5, 1951
STATE ENGINEER'S OFFICE

OFFICE FILE COPY

MAP

To Accompany Application To Appropriate Water For Irrigation Purposes
By Irwin E. Smith
From Underground Sources.

13425 Application No. 13425