M 64 Pgs. 55-62
M 74 Pgs. 12-28
M 76 Pg. 18
M 80 Pgs. 3-7; 8-14
Pgs. 28-32; 63-69
Pgs. 76-80

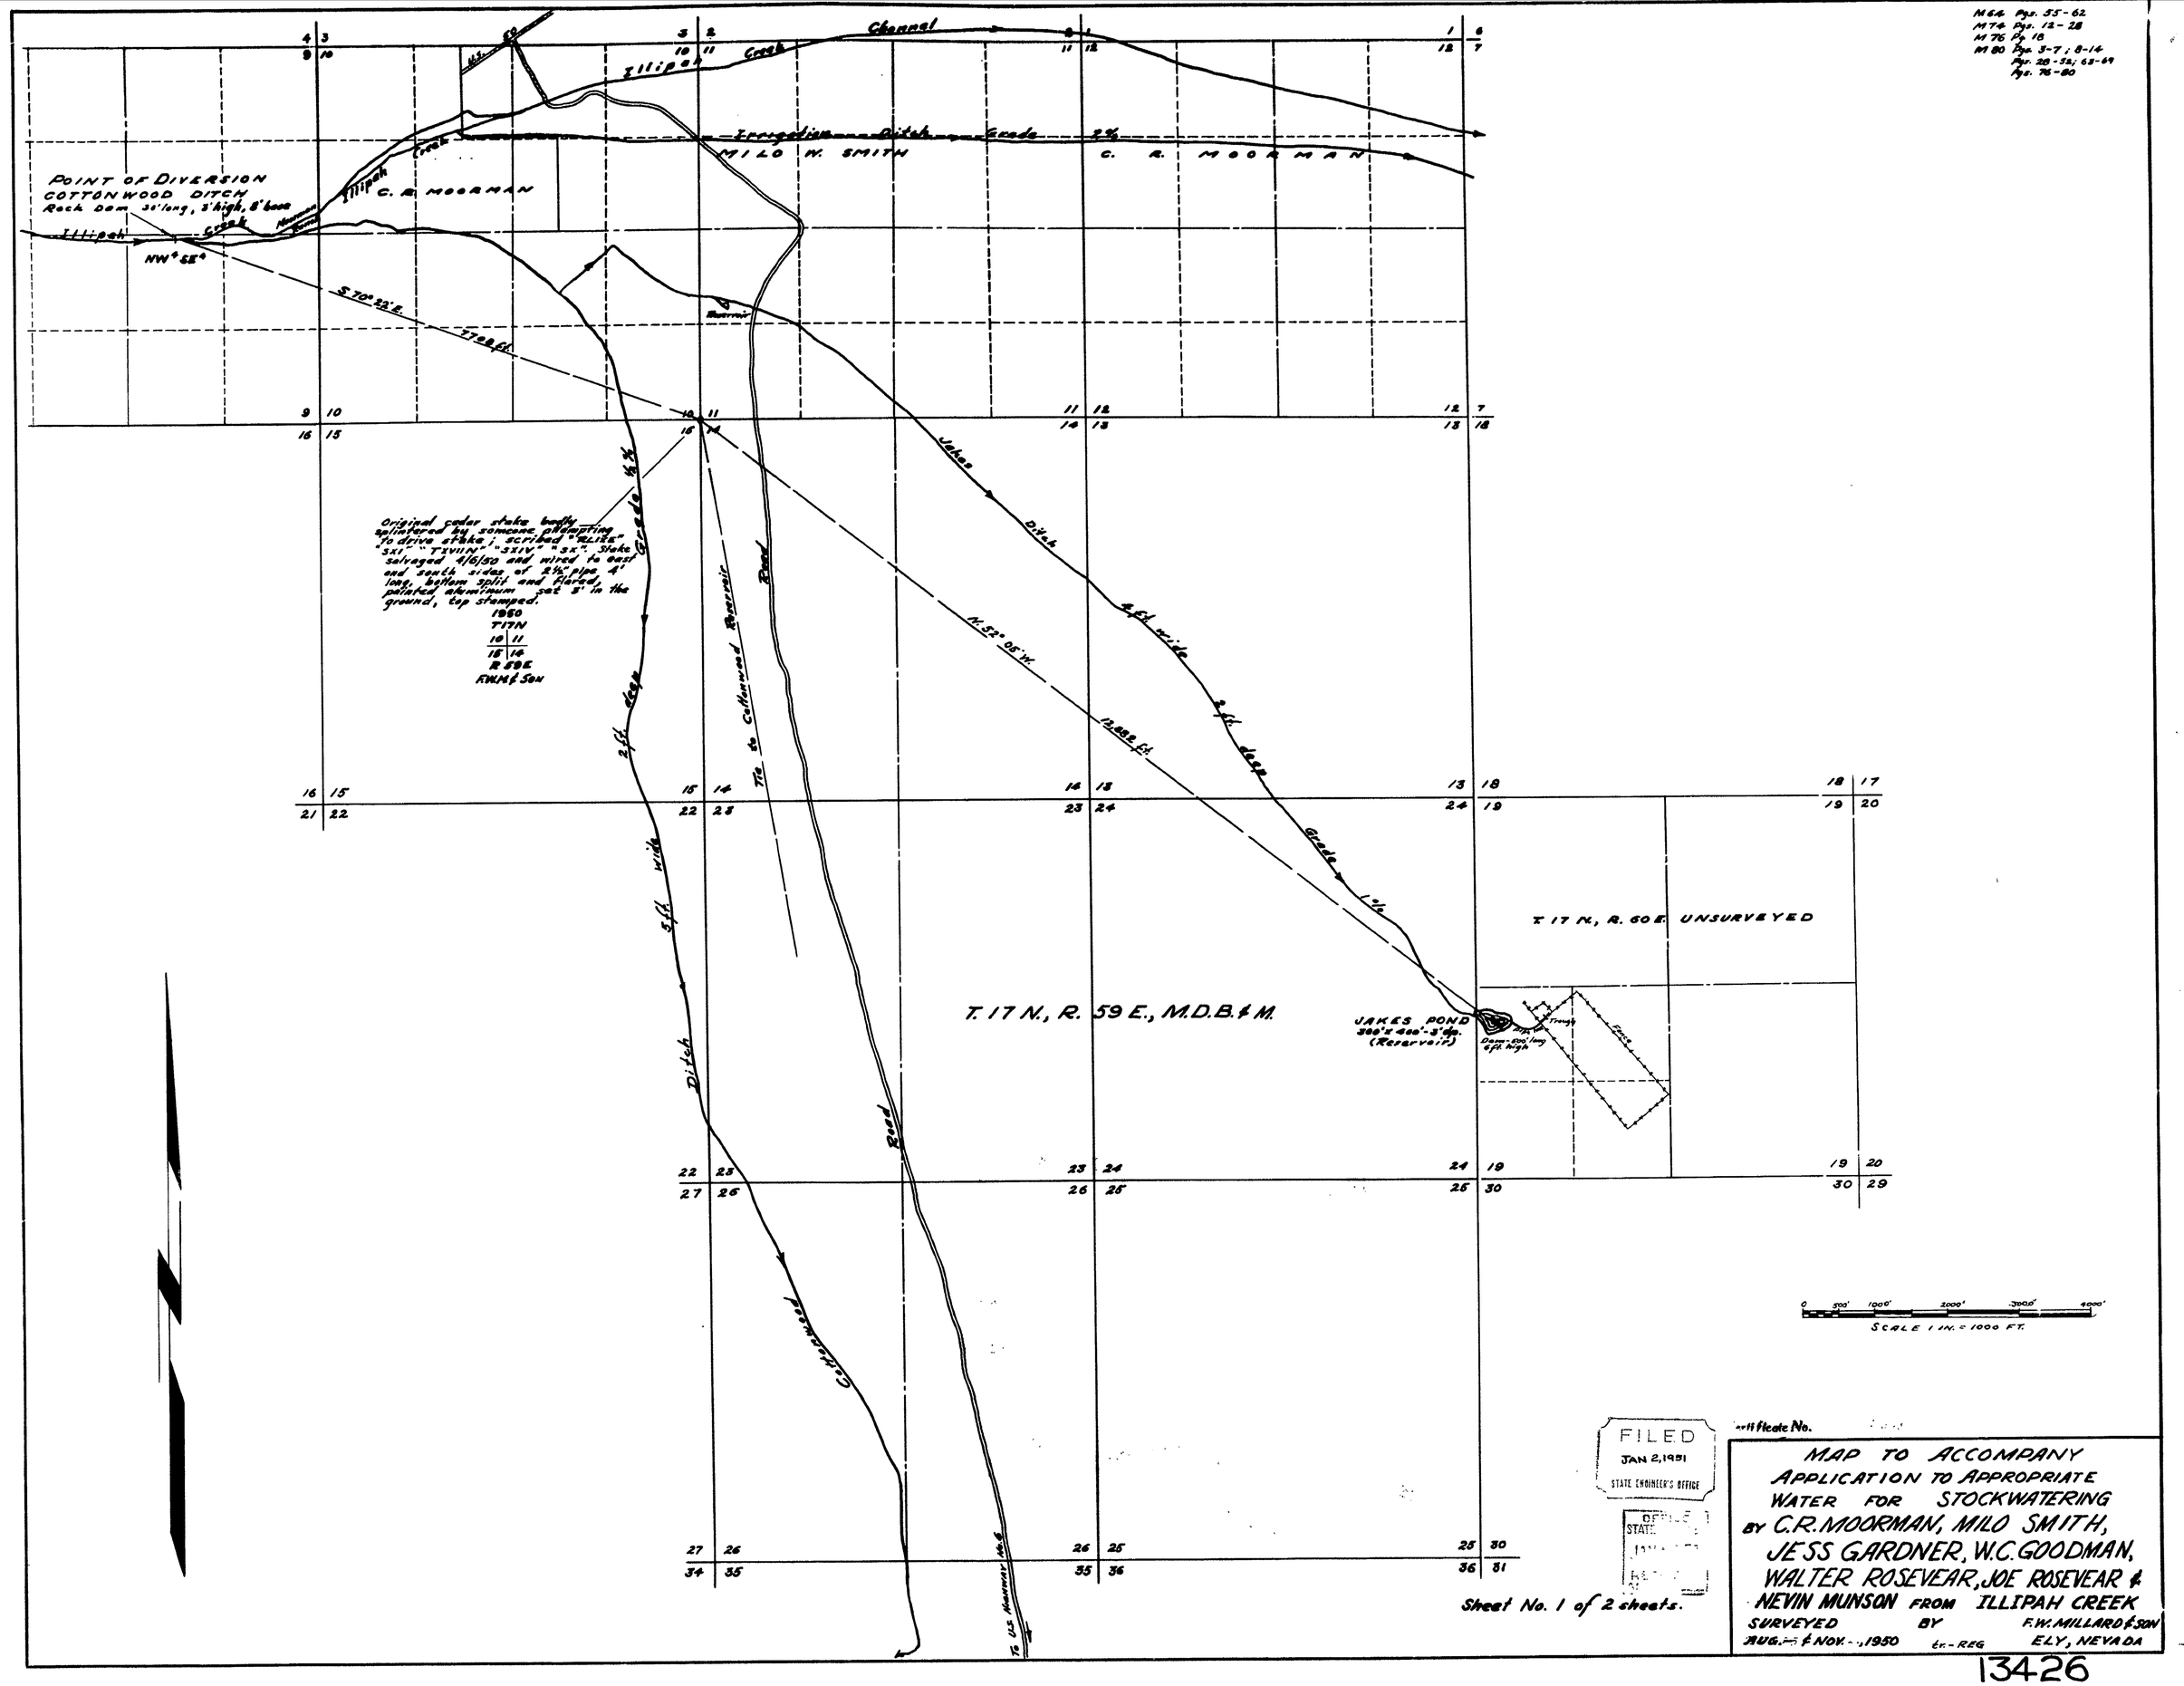

13426

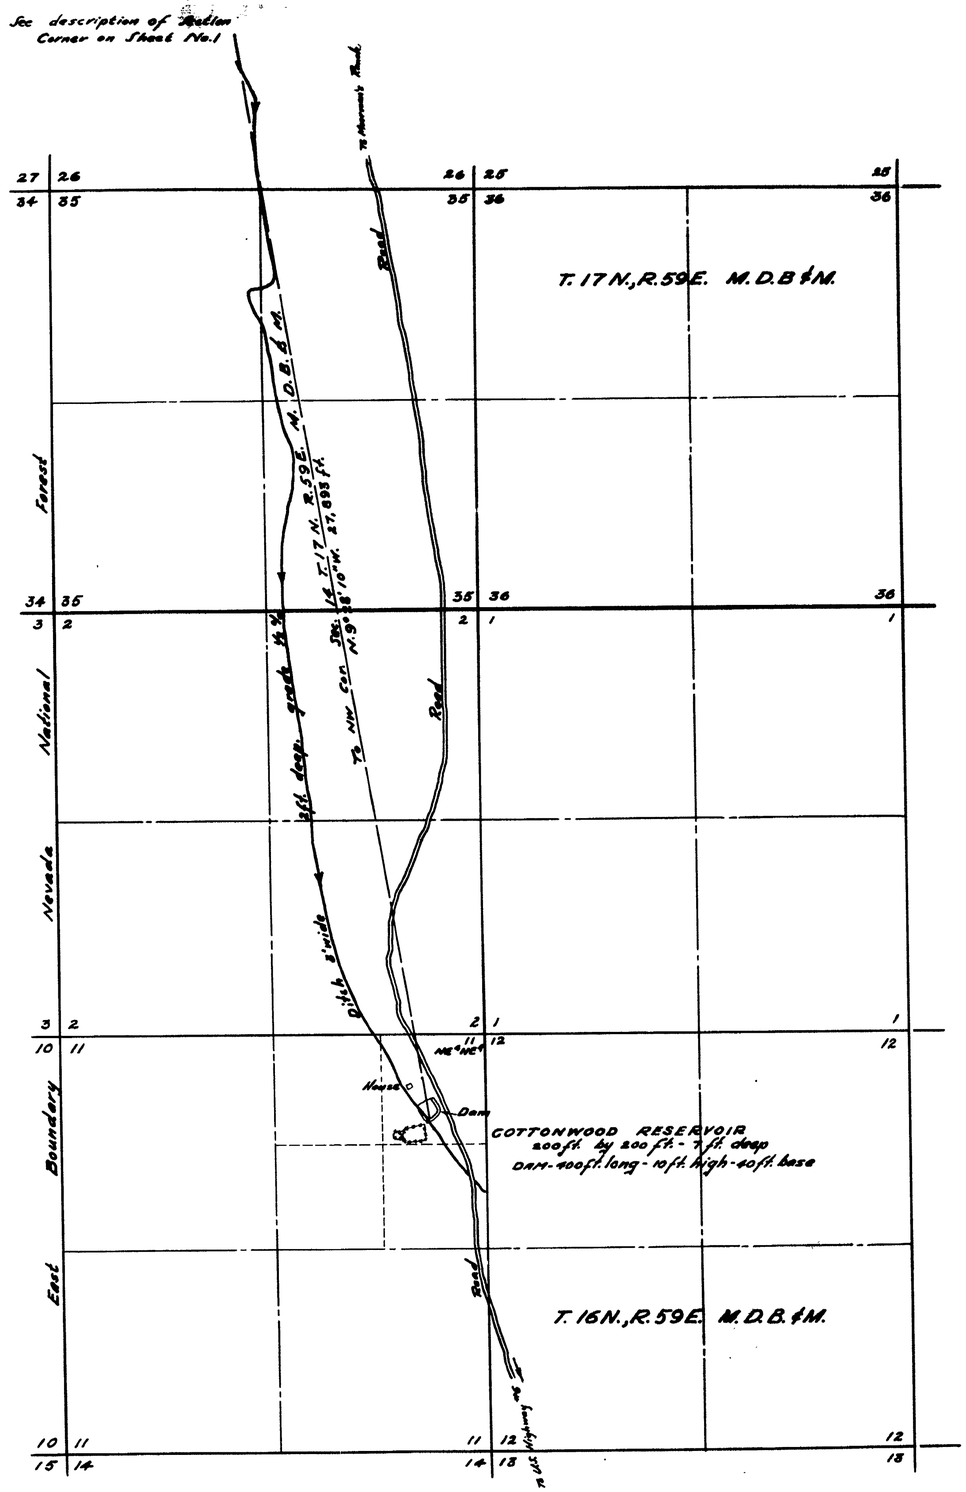

STATE OF NEVADA }
County of White Pine } S.S.

I, Robert W. Millard, being first duly sworn, depose and say that this map, consisting of 2 sheets numbered from 1 to 2 inclusive, has been correctly drawn to the designated scale from field notes of a survey made by me between the 22nd day of August and 20th day of November, 1950; that it truly and correctly represents the location and extent of the proposed works used to divert water from ILLIPAH CREEK in White Pine County, by C.R. MOORMAN, MILO SMITH, JESS GARDNER, W.C. GOODMAN, WALTER ROSEVEAR, JOE ROSEVEAR & NEVIN MUNSON for stockwatering purposes. That the proposed point of diversion, the approximate location and size of the diverting channel or other conduit, the place and manner of use, and the location and names of all other works or streams which are crossed by, or connected with the said works are fully and correctly designated thereon.

Robert W. Millard
State Water Right Surveyor

Subscribed and sworn to before me this 28th day of November 1950.

[signature]
Notary Public in and for White Pine County, Nevada.

My commission expires December 22, 1953.

T. 16 N., R. 60 E., UNSURVEYED

0 500 1000 2000 3000 4000
SCALE - 1 IN. = 1000 FT.

Certificate No. 3756 Issued [illegible]

FILED
JAN. 2, 1951
STATE ENGINEER'S OFFICE

OFFICE
STATE ENGINEER
JAN 2 51

MAP TO ACCOMPANY
APPLICATION TO APPROPRIATE
WATER FOR STOCKWATERING
BY C.R. MOORMAN, MILO SMITH,
JESS GARDNER, W.C. GOODMAN,
WALTER ROSEVEAR, JOE ROSEVEAR &
NEVIN MUNSON FROM ILLIPAH CREEK
SURVEYED BY F.W. MILLARD & SON
AUG.-NOV., 1950 Tr. REG. ELY, NEVADA

Sheet No. 2 of 2 sheets

13426