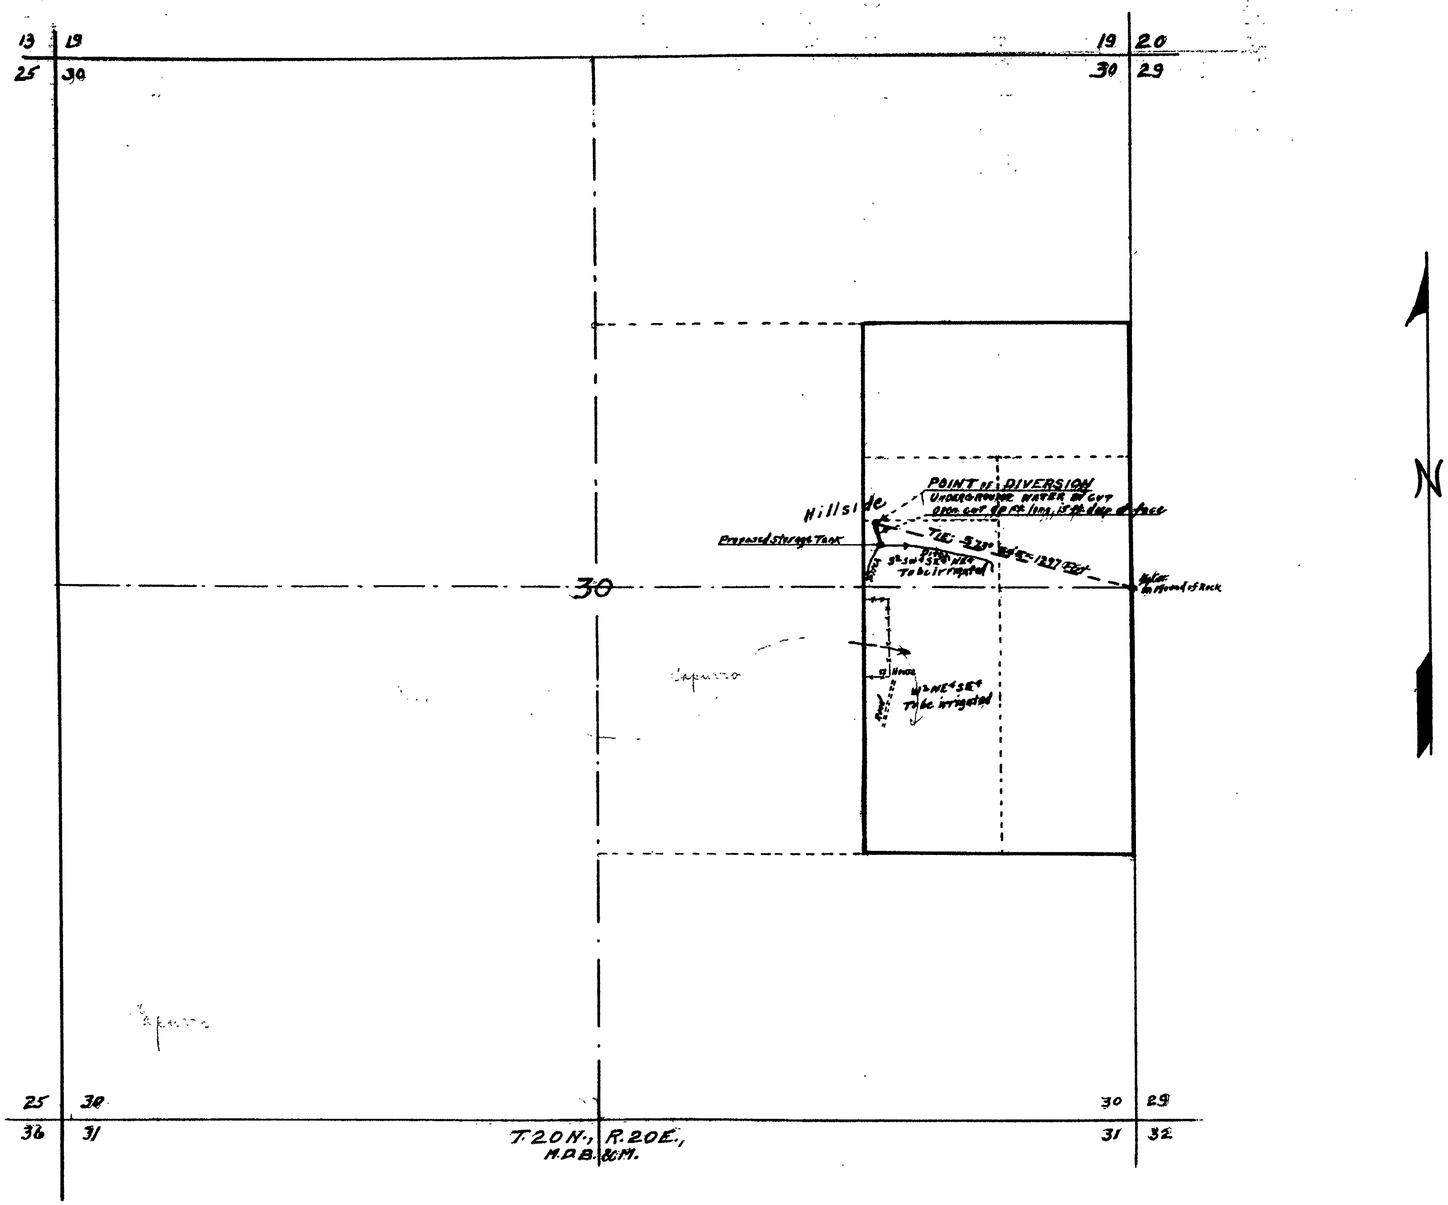

STATE of NEVADA }
COUNTY of Ormsby } S.S.

I, E.P. Osgood, being first duly sworn, depose and say that this map, consisting of 1 sheet, has been correctly drawn to the designated scale from field notes of a survey made by me on the 9th day of Sept. 1950; that it truly and correctly represents the location and extent of the works used to divert water from a cut and spring located in Washoe County, Nevada, by Marvin A. Morley, for irrigation and domestic use.

That the proposed point of diversion, the approximate location and size of the diverting channel or other conduit, the place and manner of use, and the location and names of all other works or streams, which are crossed by or connected with the said works are fully and correctly designated thereon.

E. P. Osgood
State Water Right Sur.

Subscribed & sworn to before me this 13th day of September 1950

[signature]

Notary Public in & for Ormsby County, Nevada

My Commission Expires July 6, 1953

APPLICATION No. 36244

FILED
SEP 13, 1950
STATE ENGINEER'S OFFICE

OFFICE
STATE ENGINEER
SEP 13 50
RECEIVED
ANS.

MAP

To ACCOMPANY APPLICATION TO APPROPRIATE WATER FOR IRRIGATION AND DOMESTIC USE

By MARVIN A. MORLEY
From SPRING
Washoe County, Nevada

September 1950 E.P. Osgood, St. W.R. Sur.

13428